



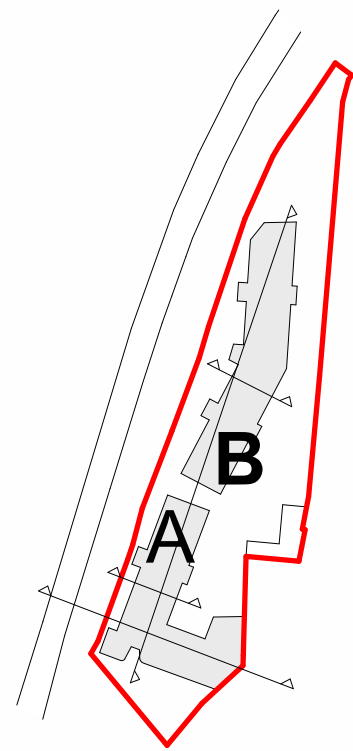


**Notes:**

- Do not scale from this drawing. Use figured dimensions in all cases.
- Verify dimensions on site and report any discrepancies to the Architect immediately.
- This drawing to be read in conjunction with the Architect's Specification.
- This drawing is copyright and may only be reproduced with the written permission of the Architect.

- Acc. Bedroom
- Amenity
- AOV
- Bedroom
- Bin
- Comms
- Core
- CWS & Thermal Stores
- DR
- External Amenity
- Kitchen / Living
- Laundry
- Laundry( Internal Amenity)
- Lift
- LV Riser
- Pod
- Postal Room (Internal Amenity)
- Reception/Office/Kitchen Tea Room&Communal Open Space(Internal Amenity)
- Single Study Bed
- Sprinkler Room
- Stair Core
- Stairs
- Studio
- Substation
- Switch Room
- Vent Riser
- Water Riser

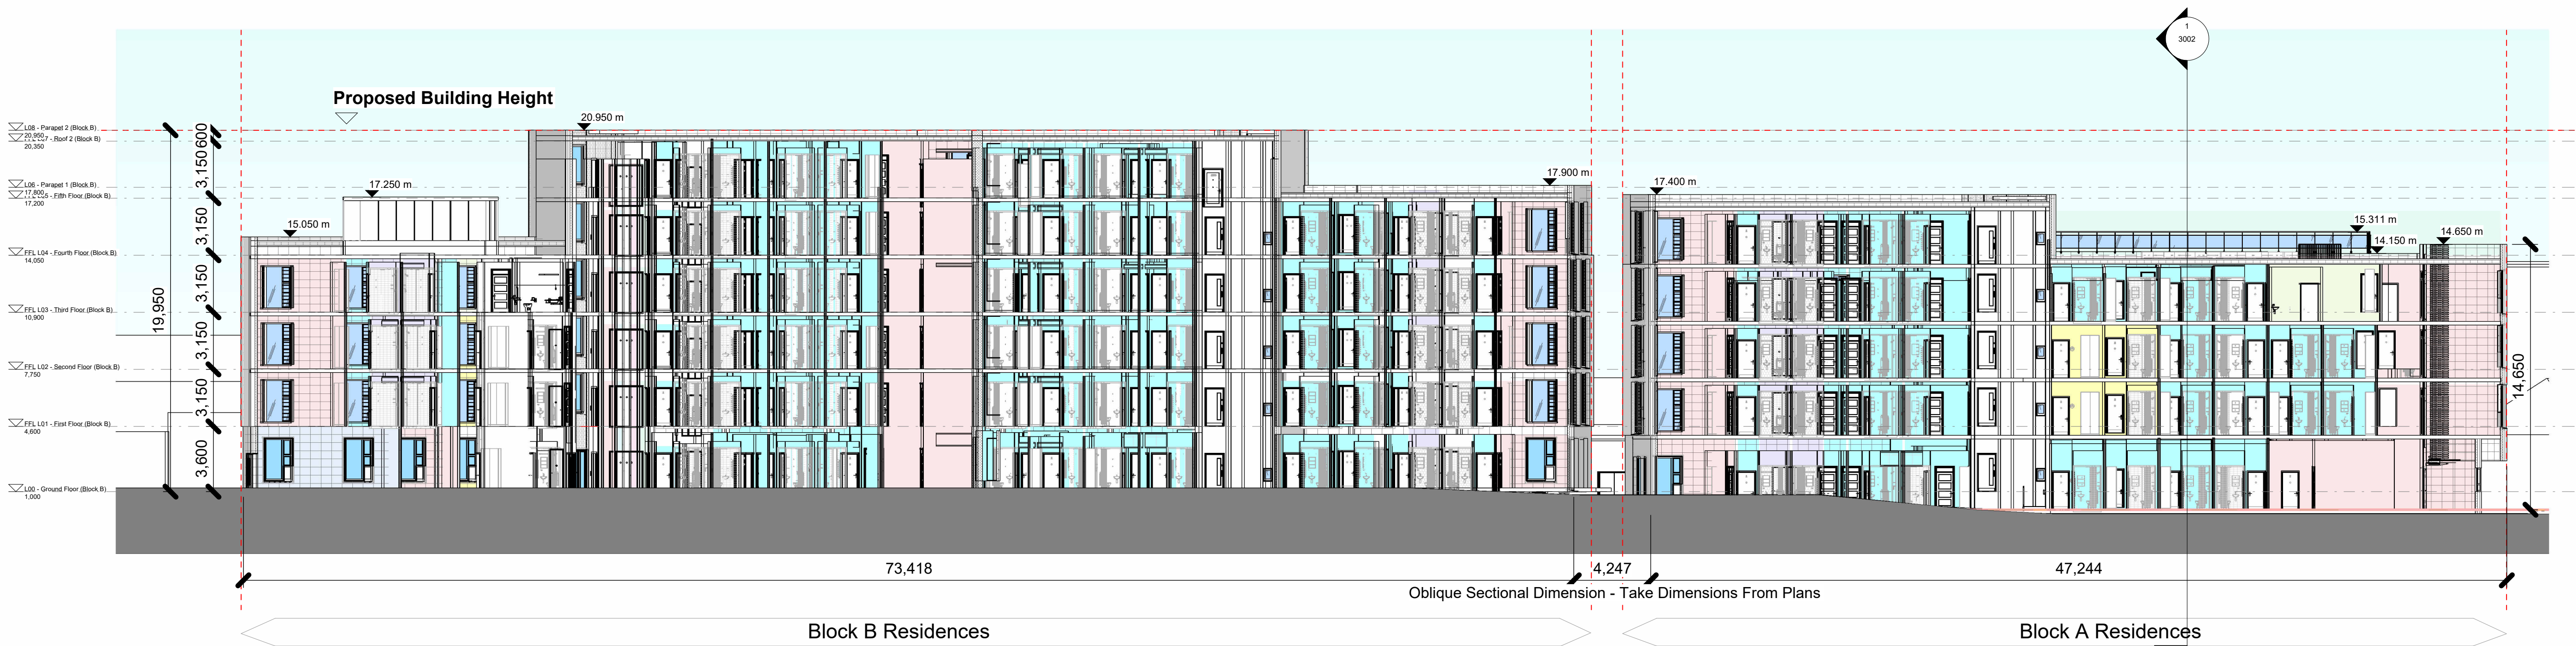

Planning Section BB  
1:200

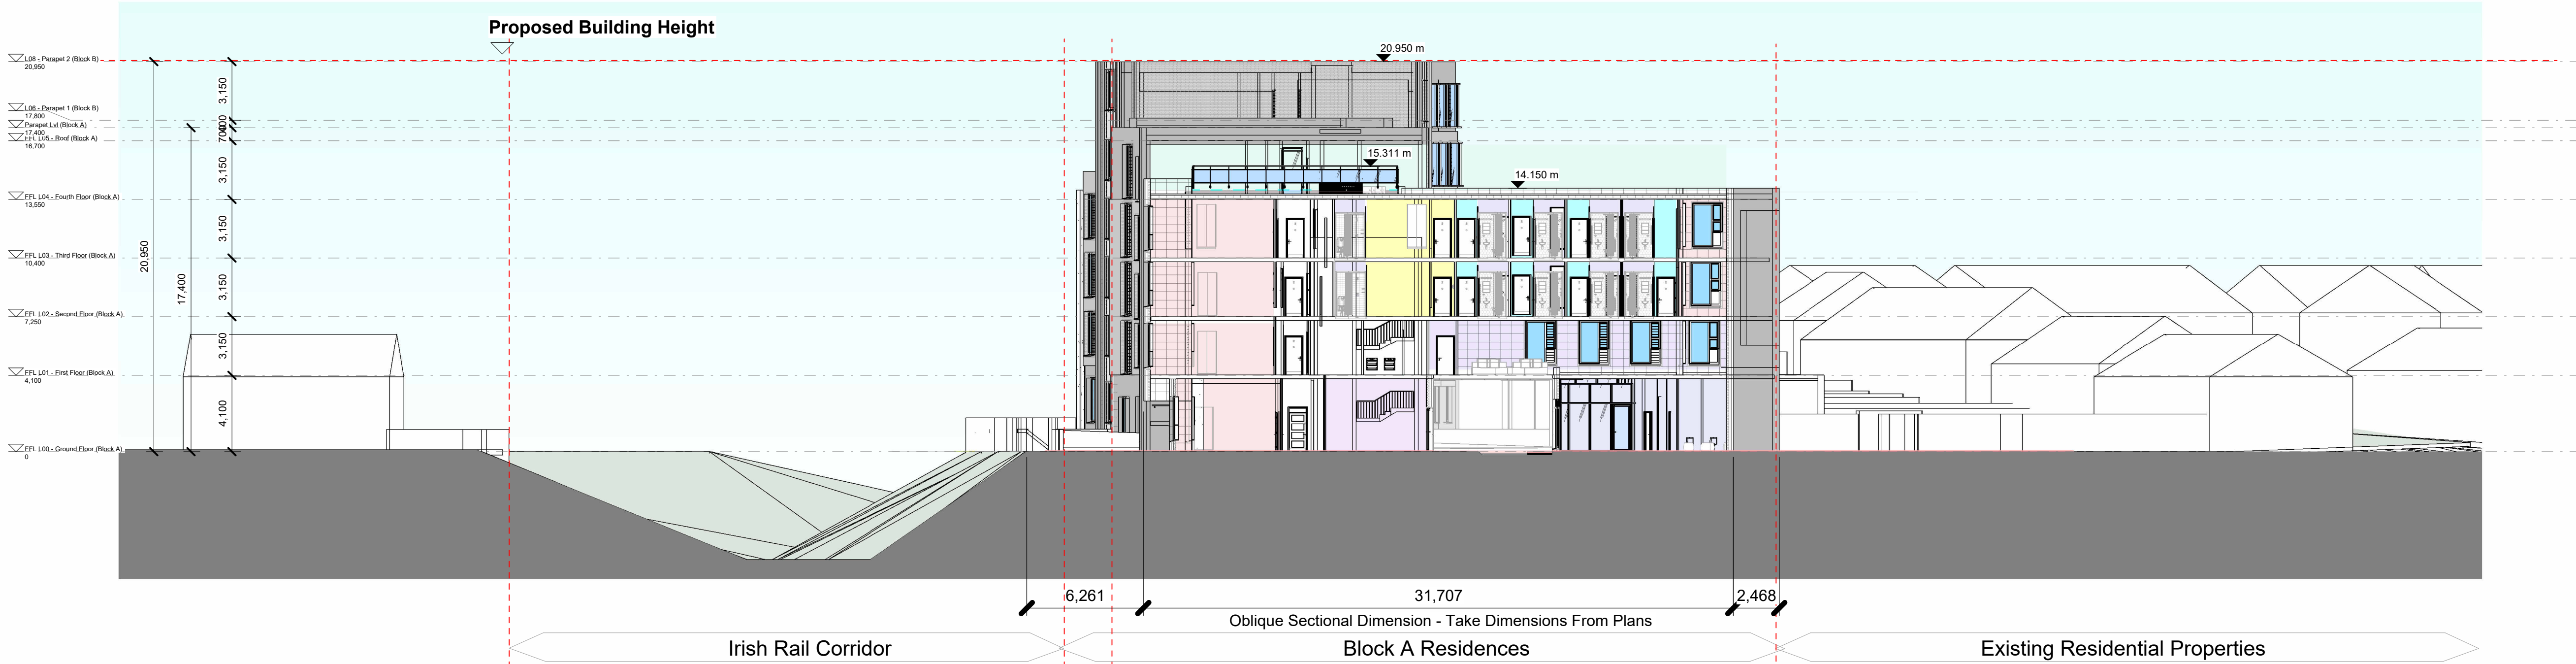

Planning Section AA  
1:200

| Rev.   | Date                                                      | Drawn                          | Details of Issue / Revision |
|---|-----------------------------------------------------------|--------------------------------|-----------------------------|
| Issues & Revisions                                                                                      |                                                           |                                |                             |
| <div><div>reddyA+U</div><div>W: www.reddyarchitecture.com<br/>E: info@reddyarchitecture.com</div></div> |                                                           |                                |                             |
| Client Details:<br><b>Grant Thornton</b>                                                                |                                                           |                                |                             |
| Project Details:<br><b>Student Residence Fassaugh Avenue<br/>Cabra, Dublin</b>                          |                                                           |                                |                             |
| Drawing<br>Title:<br><b>Proposed Sections</b>                                                           |                                                           |                                |                             |
| Job No.<br><b>P25-035D</b>                                                                              | Sheet Size:<br><b>A0_Porrait</b>                          | Scale@A<br><b>As indicated</b> |                             |
| Issue Date:<br><b>07/11/2025</b>                                                                        | Drawn By:<br><b>AC</b>                                    | Reviewed By:<br><b>PM</b>      |                             |
| Status<br><b>P0</b>                                                                                     | Purpose of Issue<br><b>Stage 3 - Planning Application</b> |                                |                             |
| Project - System - Spatial Zone - Level - Type - Originator -                                           |                                                           |                                | Revision                    |
| <b>FAC-02-XX-XXX-DR-RAU-AR-3001</b>                                                                     |                                                           |                                |                             |