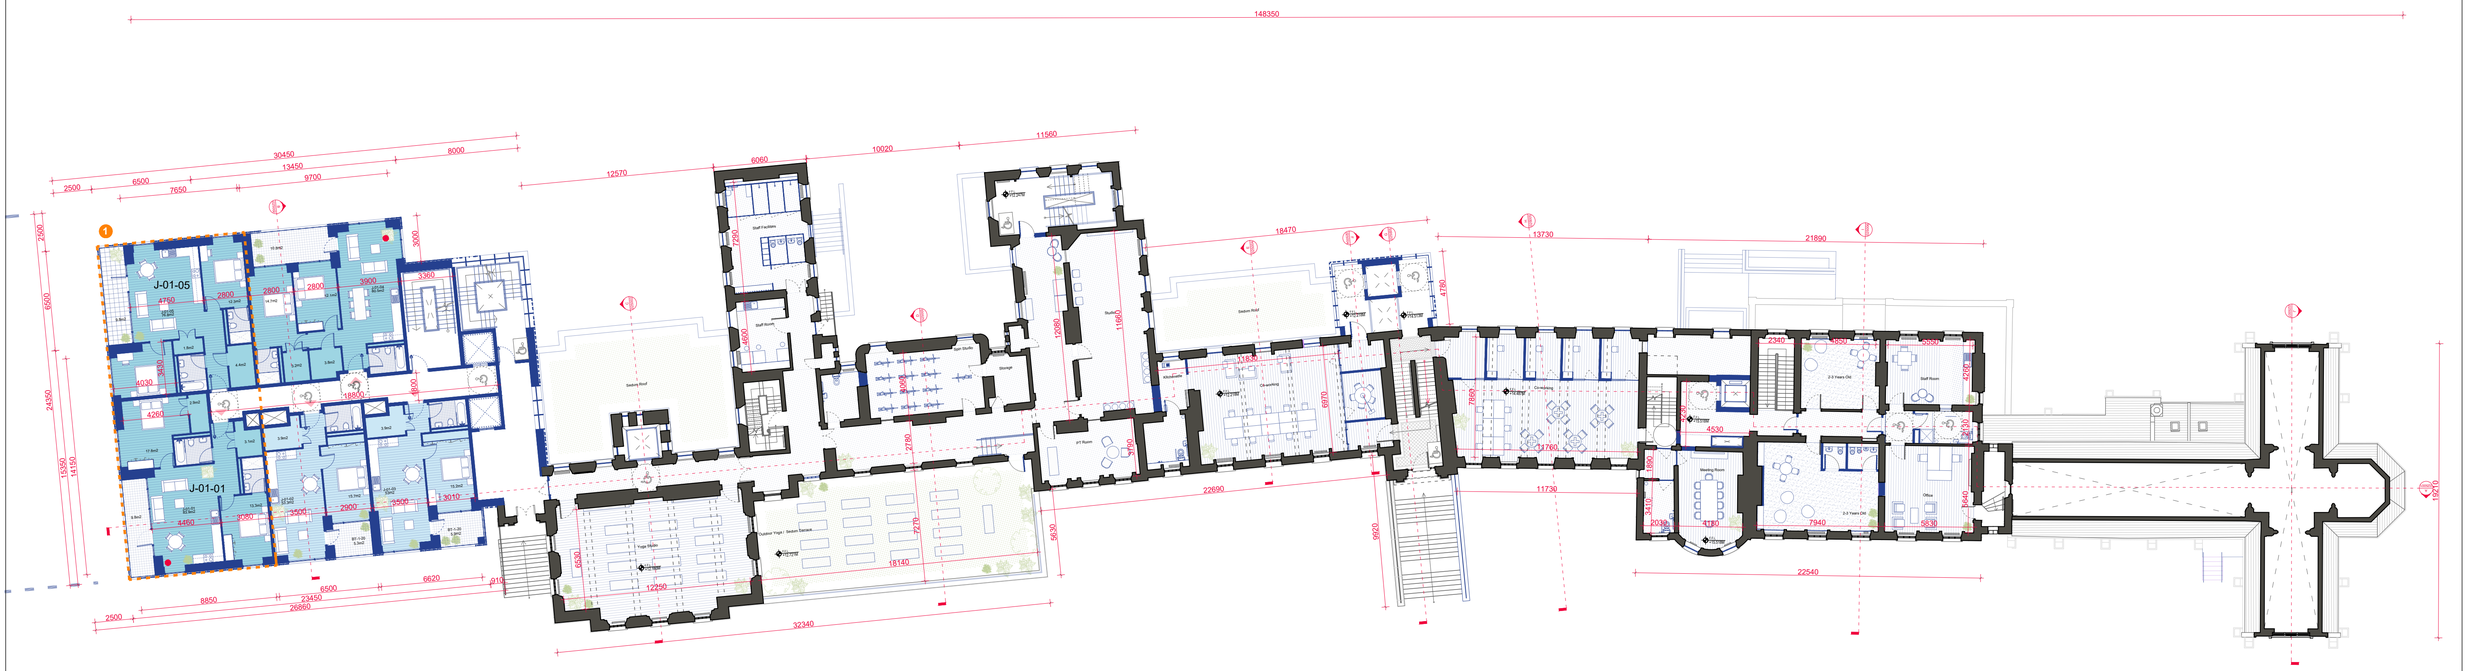

148350
30450
2500
6500
7650
13450
8000
9700
12570
6060
10020
11560
18470
13730
21890
J-01-05
J-01-01
Seating Roof
Staff Facilities
Staff Room
Storage
Quarter Yoga / Sedum Garden
Yoga Studio
Gym
Co-working
Meeting Room
Office
2-3 Years Old
Staff Room
Changing
Changing
Unisex
Unisex
Unisex