
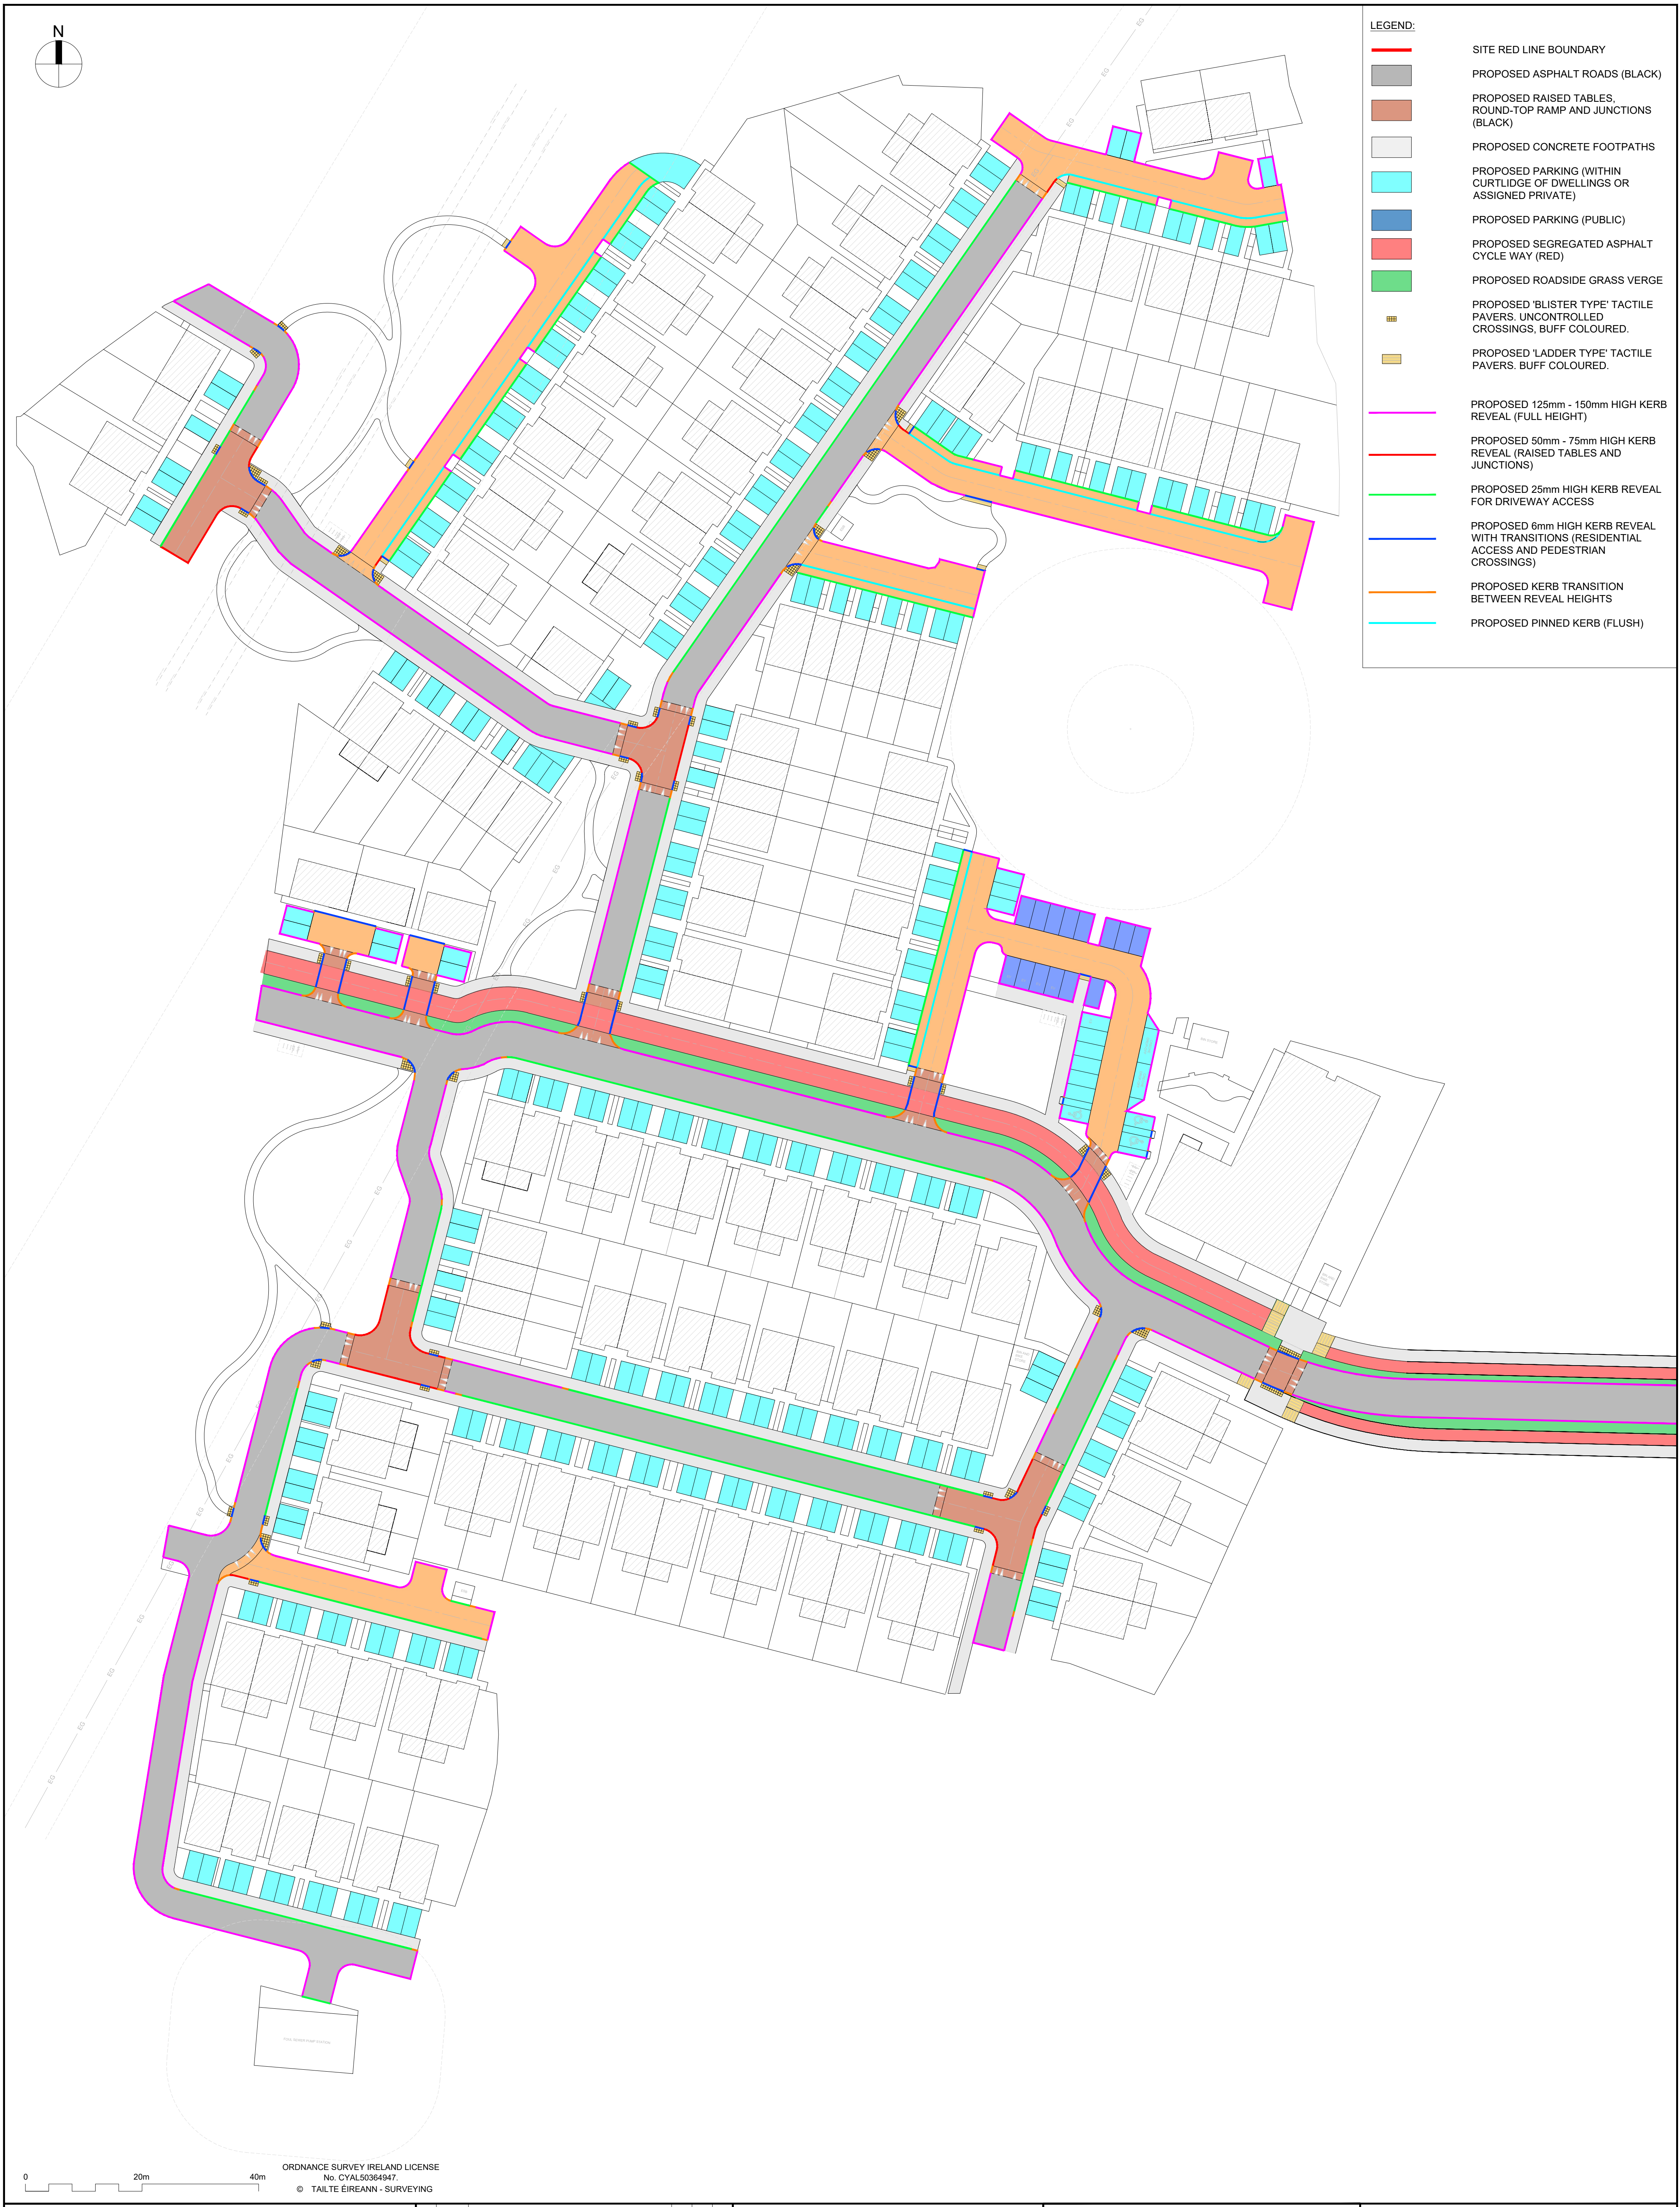


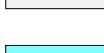

- | | |
|---|---|
| LEGEND: | |
|  | SITE RED LINE BOUNDARY |
|  | PROPOSED ASPHALT ROADS (BLACK) |
|  | PROPOSED RAISED TABLES,
ROUND-TOP RAMP AND JUNCTIONS
(BLACK) |
|  | PROPOSED CONCRETE FOOTPATHS |
|  | PROPOSED PARKING (WITHIN
CURTLIDGE OF DWELLINGS OR
ASSIGNED PRIVATE) |
|  | PROPOSED PARKING (PUBLIC) |
|  | PROPOSED SEGREGATED ASPHALT
CYCLE WAY (RED) |
|  | PROPOSED ROADSIDE GRASS VERGE |
|  | PROPOSED 'BLISTER TYPE' TACTILE
PAVERS, UNCONTROLLED
CROSSINGS, BUFF COLOURED. |
|  | PROPOSED 'LADDER TYPE' TACTILE
PAVERS, BUFF COLOURED. |
|  | PROPOSED 125mm - 150mm HIGH KERB
REVEAL (FULL HEIGHT) |
|  | PROPOSED 50mm - 75mm HIGH KERB
REVEAL (RAISED TABLES AND
JUNCTIONS) |
|  | PROPOSED 25mm HIGH KERB REVEAL
FOR DRIVEWAY ACCESS |
|  | PROPOSED 6mm HIGH KERB REVEAL
WITH TRANSITIONS (RESIDENTIAL
ACCESS AND PEDESTRIAN
CROSSINGS) |
|  | PROPOSED KERB TRANSITION
BETWEEN REVEAL HEIGHTS |
|  | PROPOSED PINNED KERB (FLUSH) |

0 20m 40m

ORDNANCE SURVEY IRELAND LICENSE
No. CYAL50364947.
© TAILTE ÉIREANN - SURVEYING

GENERAL NOTES:

1. ALL DIMENSIONS ARE IN METERS UNLESS NOTED OTHERWISE.
2. ALL LEVELS ARE TO MALIN HEAD DATUM.
3. ONLY WRITTEN DIMENSIONS SHALL BE USED. NO DIMENSIONS SHALL BE SCALED FROM THE DRAWINGS.
4. CONTRACTOR TO CHECK ALL DIMENSIONS ON SITE.
5. ALL COORDINATES ARE TO IRISH TRANSVERSE MERCATOR
6. ALL DRAWINGS ARE TO BE READ IN CONJUNCTION WITH THE PROJECT SPECIFICATIONS.
7. COPYRIGHT OSL.

P02	03.04.26	ISSUED FOR PLANNING		BJM	DB DB
P01	22.09.25	ISSUED FOR INFORMATION		JK	BJM DB
REV	DATE	DESCRIPTION		BY	CHKD AUTH



Civil, Structural & Project Engineering Services
Unit 38 Eastgate Drive, Little Island, Cork T45 YO49
Tel: +353 21 4297672



CLIENT

HOMELAND PROJECTS LTD.

PROJECT
LARGE-SCALE RESIDENTIAL DEVELOPMENT
AT CAHERANARDISH, LIMERICK
COUNTY LIMERICK

PURPOSE	FOR PLANNING
---------	--------------

TITLE	PROPOSED ROADS KERB LAYOUT
-------	----------------------------

ORIGINAL SCALE
A1 - 1:500

ORIGINAL ISSUE DATE	22 09 2025
---------------------	------------

STATUS	62
--------	----

DRAWING NO
34051 OSI 11 DB C 1118

REV
D02