




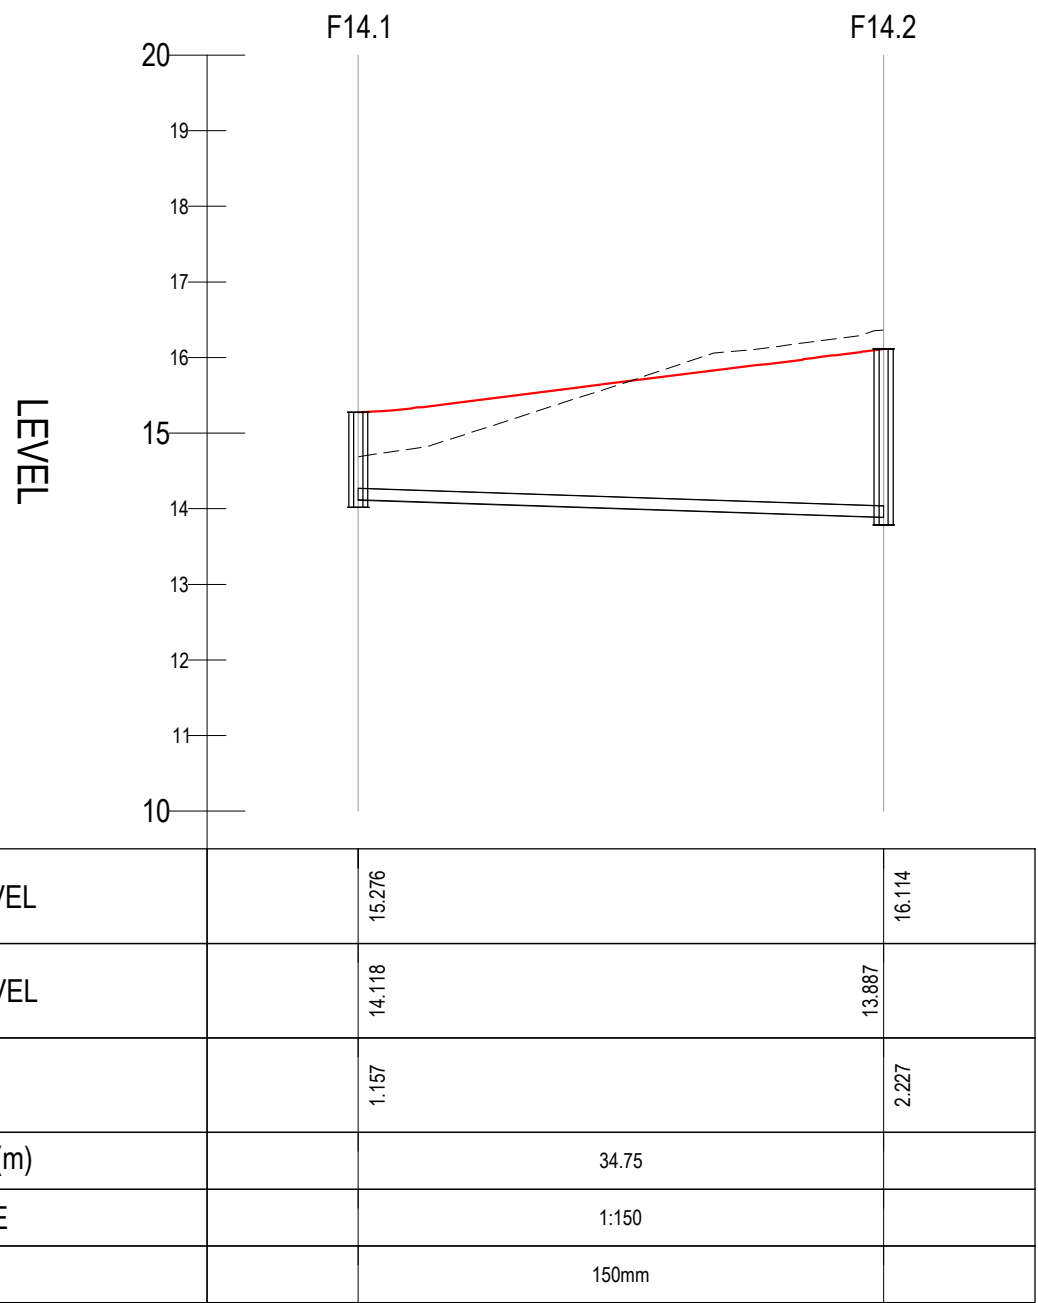


F14.1 - F14.2 LONGITUDINAL SECTION
SCALE: H 1:500,V 1:100. DATUM: 10.000

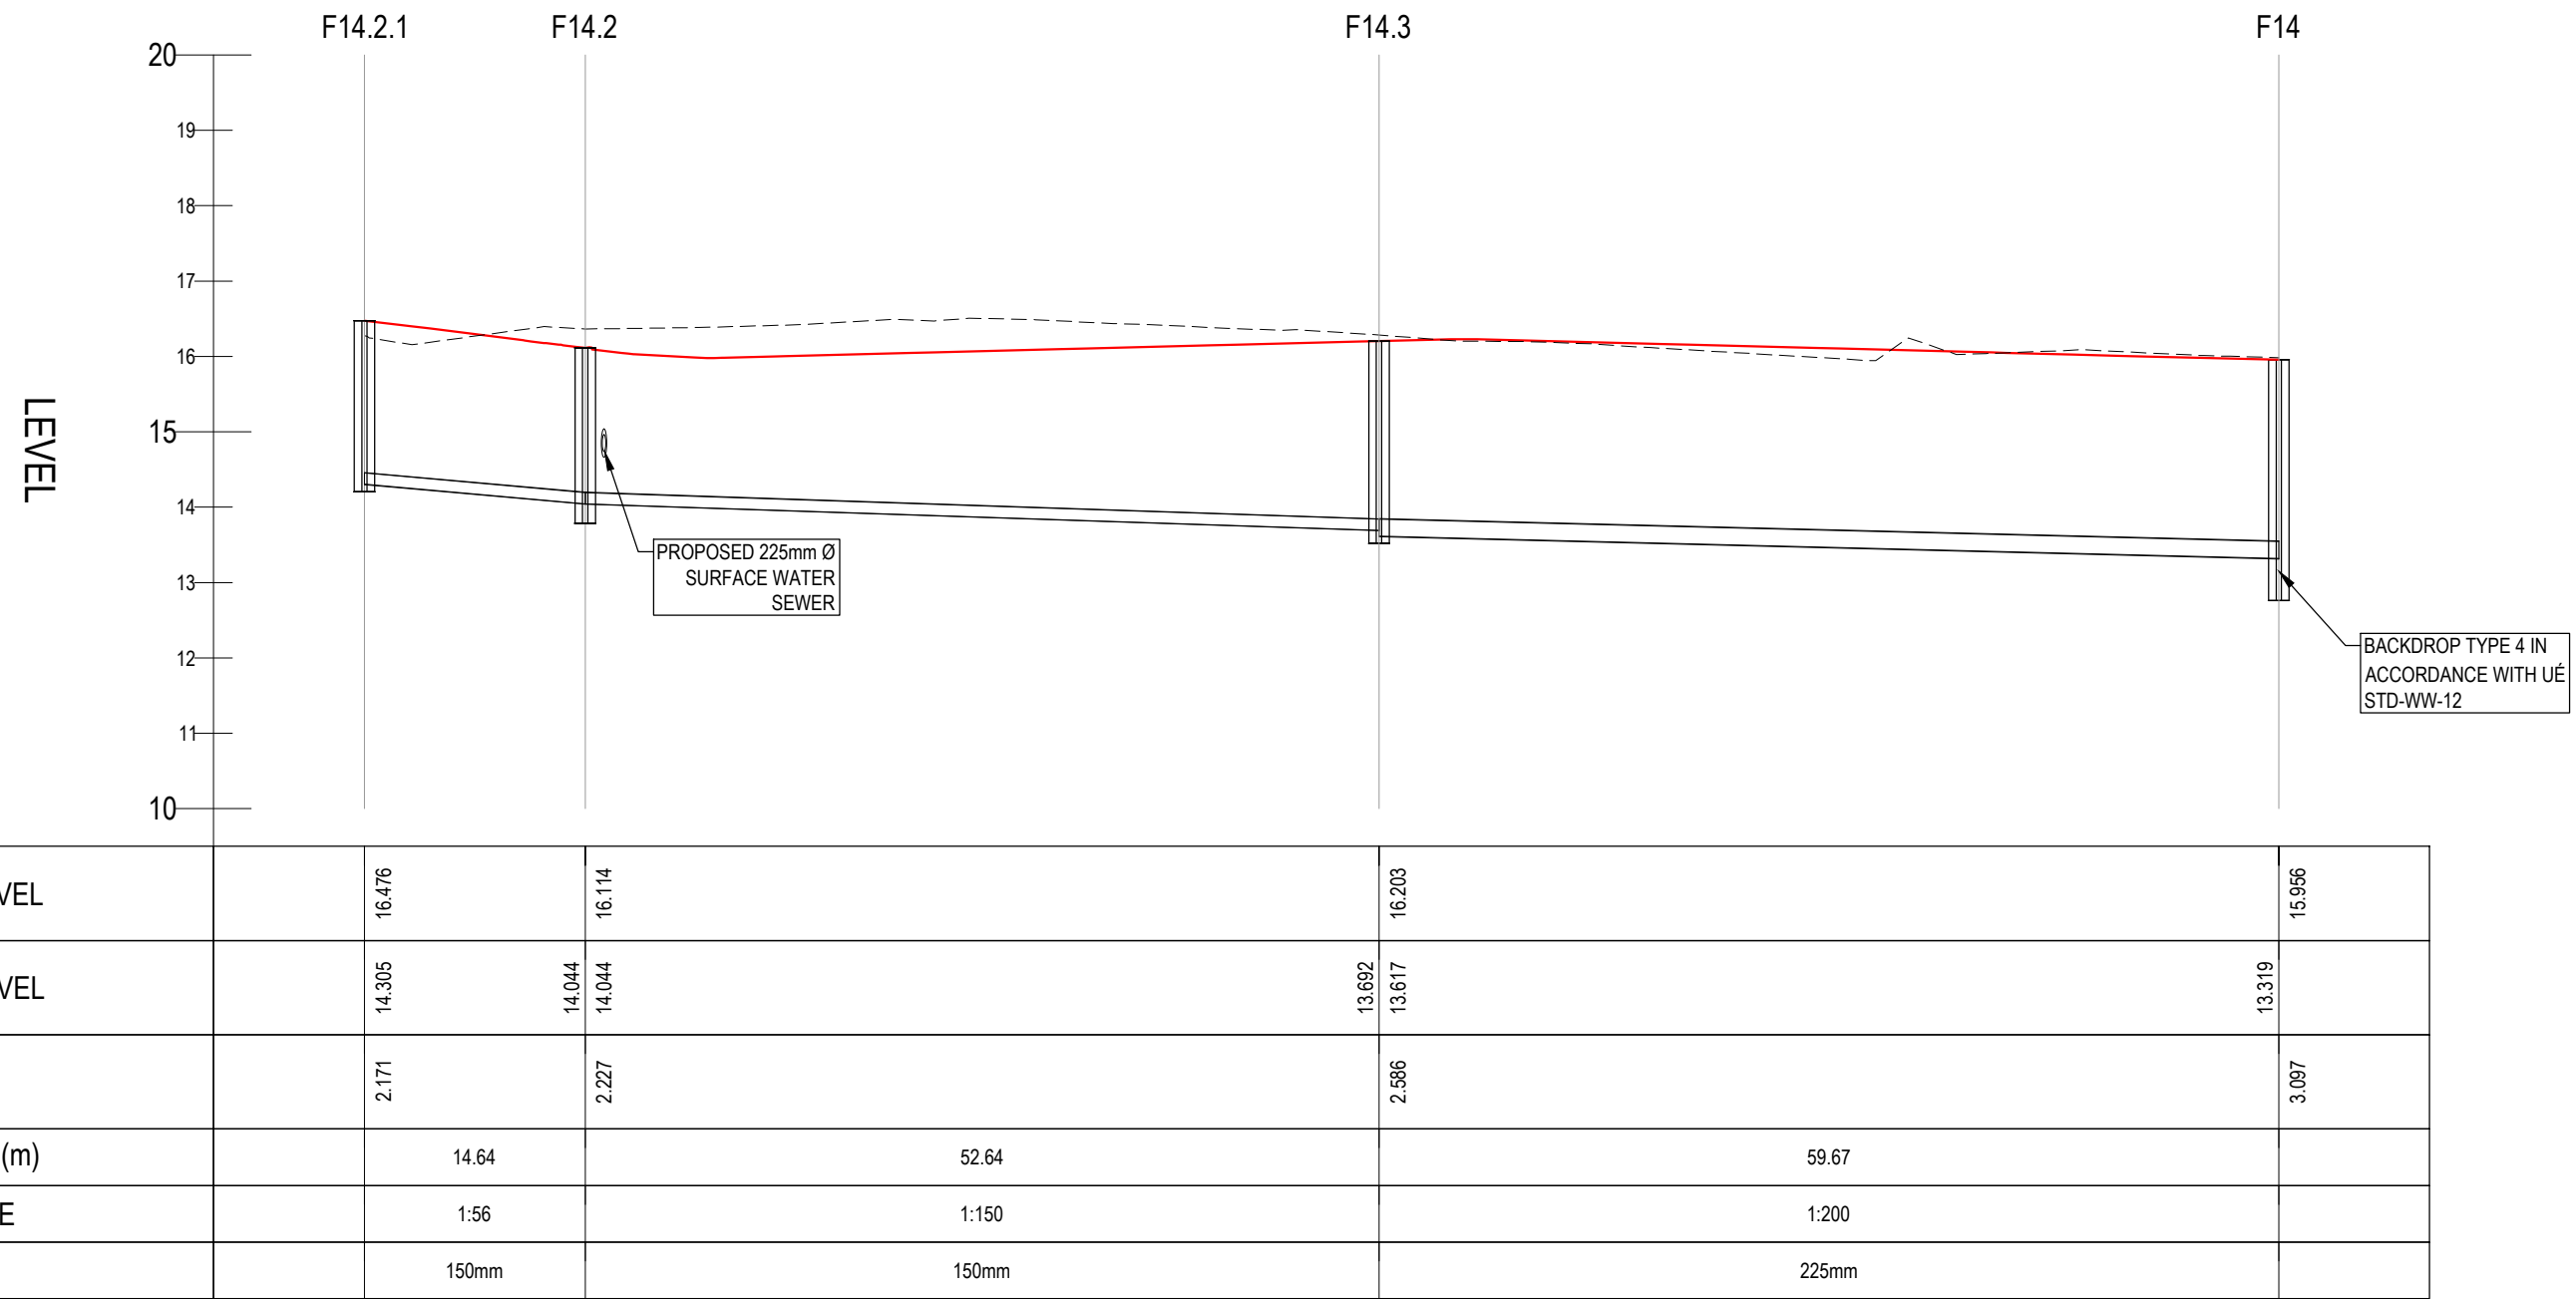


F14.2.1 - F14 LONGITUDINAL SECTION
SCALE: H 1:500,V 1:100. DATUM: 10.000

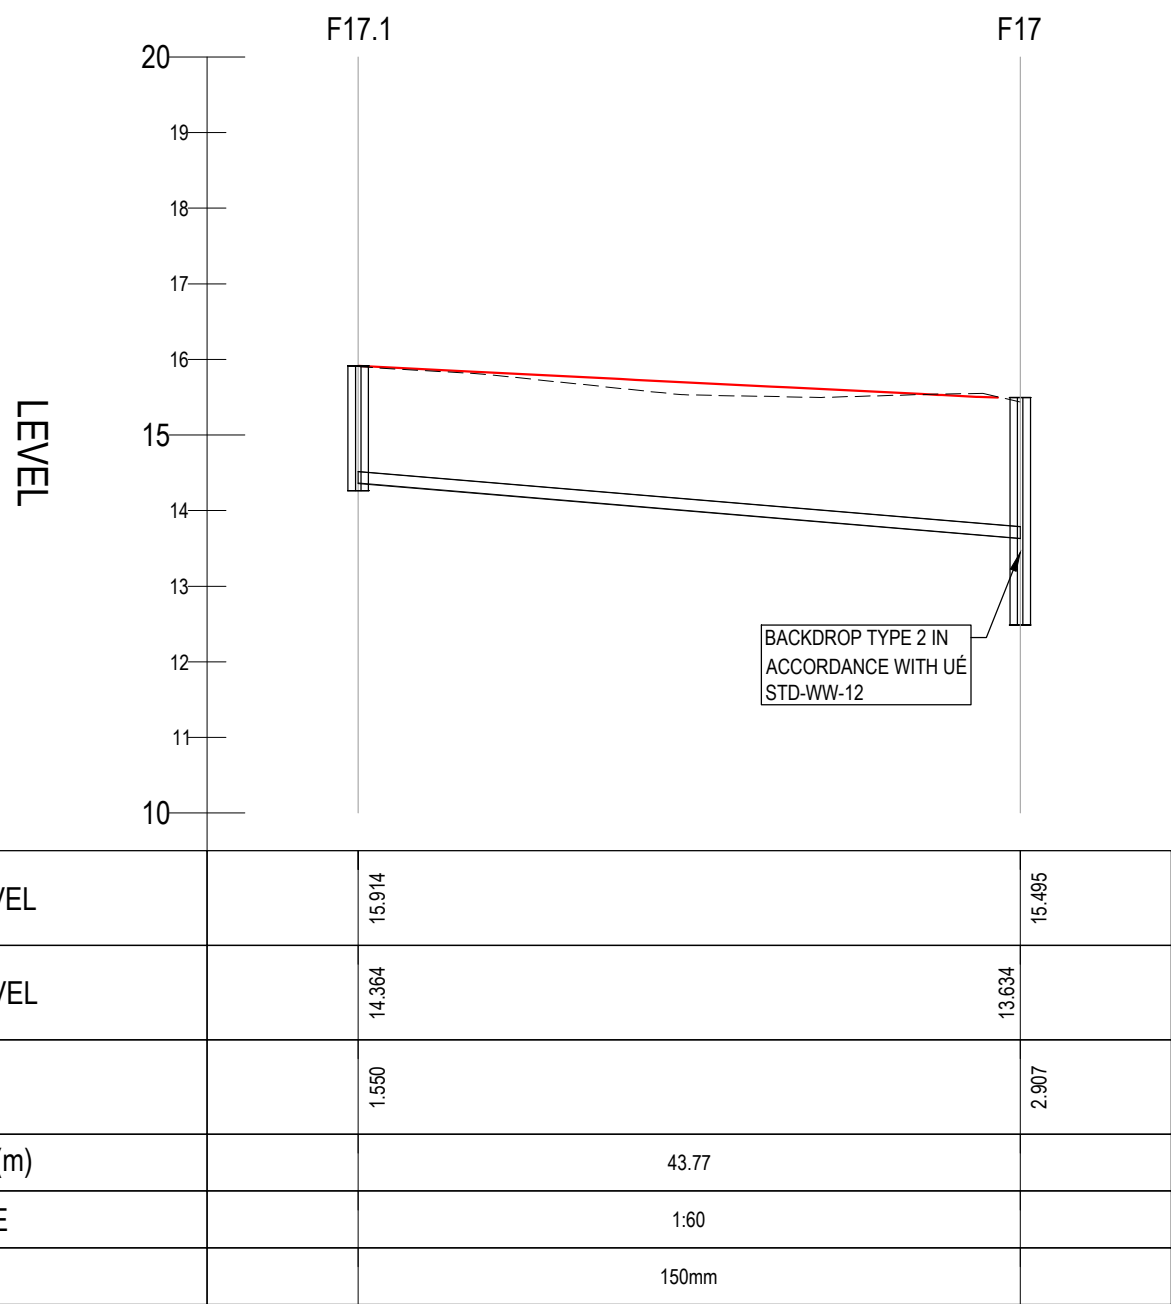

F17.1 - F17 LONGITUDINAL SECTION
SCALE: H 1:500,V 1:100. DATUM: 10.000

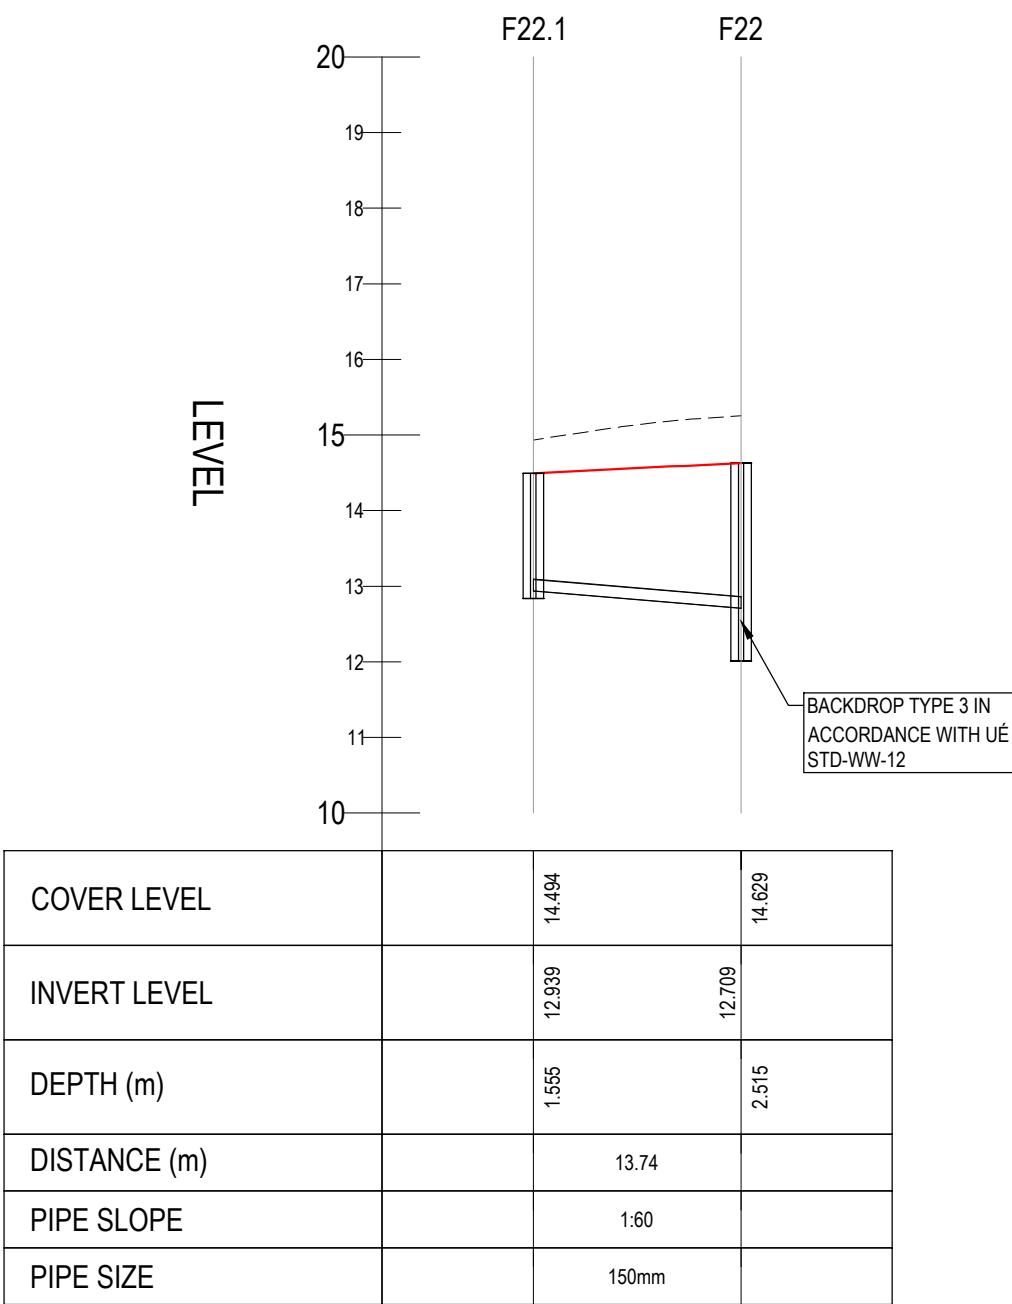

F22.1 - F22 LONGITUDINAL SECTION
SCALE: H 1:500,V 1:100. DATUM: 10.000

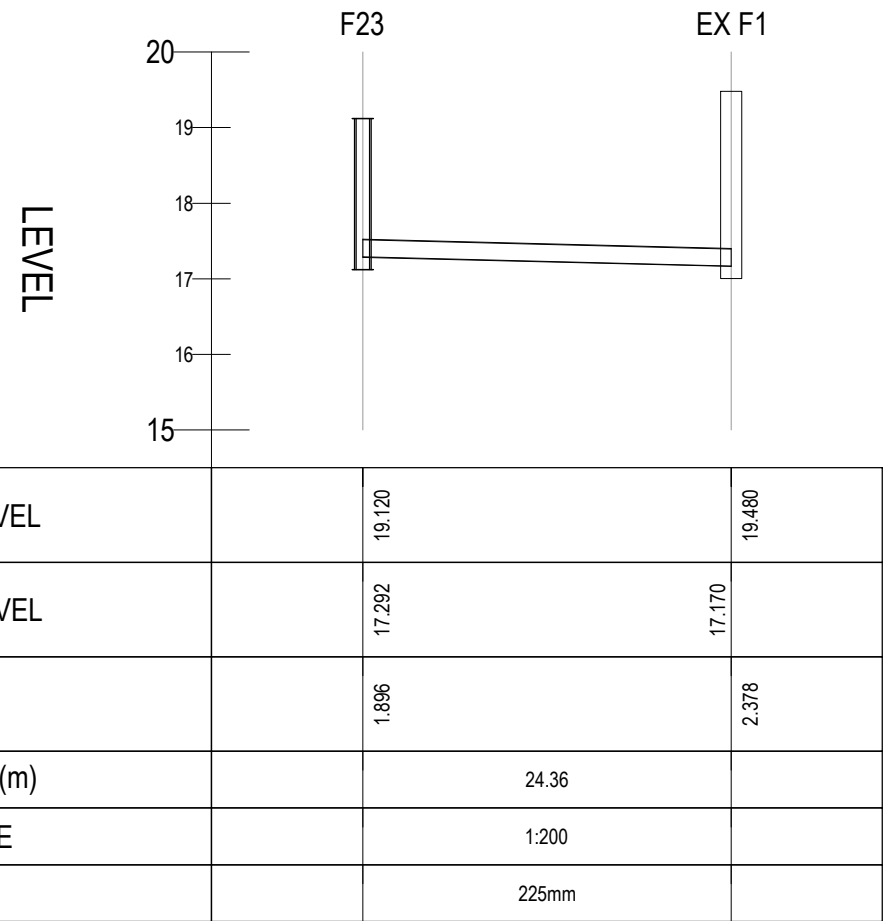

GENERAL NOTES:

1. ALL DIMENSIONS ARE IN METERS UNLESS NOTED OTHERWISE.
2. ALL LEVELS ARE TO MALIN HEAD DATUM.
3. ONLY WRITTEN DIMENSIONS SHALL BE USED. NO DIMENSIONS SHALL BE SCALED FROM THE DRAWINGS.
4. CONTRACTOR TO CHECK ALL DIMENSIONS ON SITE.
5. ALL COORDINATES ARE TO IRISH TRANSVERSE MERCATOR
6. ALL DRAWINGS ARE TO BE READ IN CONJUNCTION WITH THE PROJECT SPECIFICATIONS.
7. COPYRIGHT OSL.

LEGEND:

- PROPOSED ROAD LEVEL
- - - - - EXISTING GROUND LEVEL

REV	DATE	DESCRIPTION	BY	CHKD	AUTH
P05	03.04.26	ISSUED FOR PLANNING			
P04	23.03.26	ISSUED FOR REVIEW			
P03	13.10.25	ISSUED FOR SECTION 32B			
P02	03.10.25	ISSUED FOR DESIGN VETTING			
P01	01.10.25	ISSUED FOR INFORMATION			



Civil, Structural & Project Engineering Services
Unit 38 Eastgate Drive, Little Island, Cork T45 Y049
Tel: +353 21 4297672

CLIENT
HOMELAND PROJECTS LTD.

PROJECT
**LARGE-SCALE RESIDENTIAL DEVELOPMENT
AT CAHERANARDISH, LIMERICK
COUNTY LIMERICK**

TITLE
**PROPOSED FOUL SEWER
LONGITUDINAL SECTION
SHEET 4**

PURPOSE
FOR PLANNING

ORIGINAL SCALE A1 - 1:500	ORIGINAL ISSUE DATE 01.10.2025
-------------------------------------	--

STATUS S2	DRAWING NO 24051-OSL-11-DR-C-1134	REV P05
---------------------	---	-------------------