


DO NOT SCALE. WORK TO FIGURED DIMENSIONS ONLY.
ALL EXISTING DIMENSIONS TO BE CHECKED ON SITE.
DRAWN ON AUTOCAD R2004 AT DEADY GAHAN ARCHITECTS LTD
LAYERS ON THIS DRAWING COMPLY WITH BS 1192: PART 5

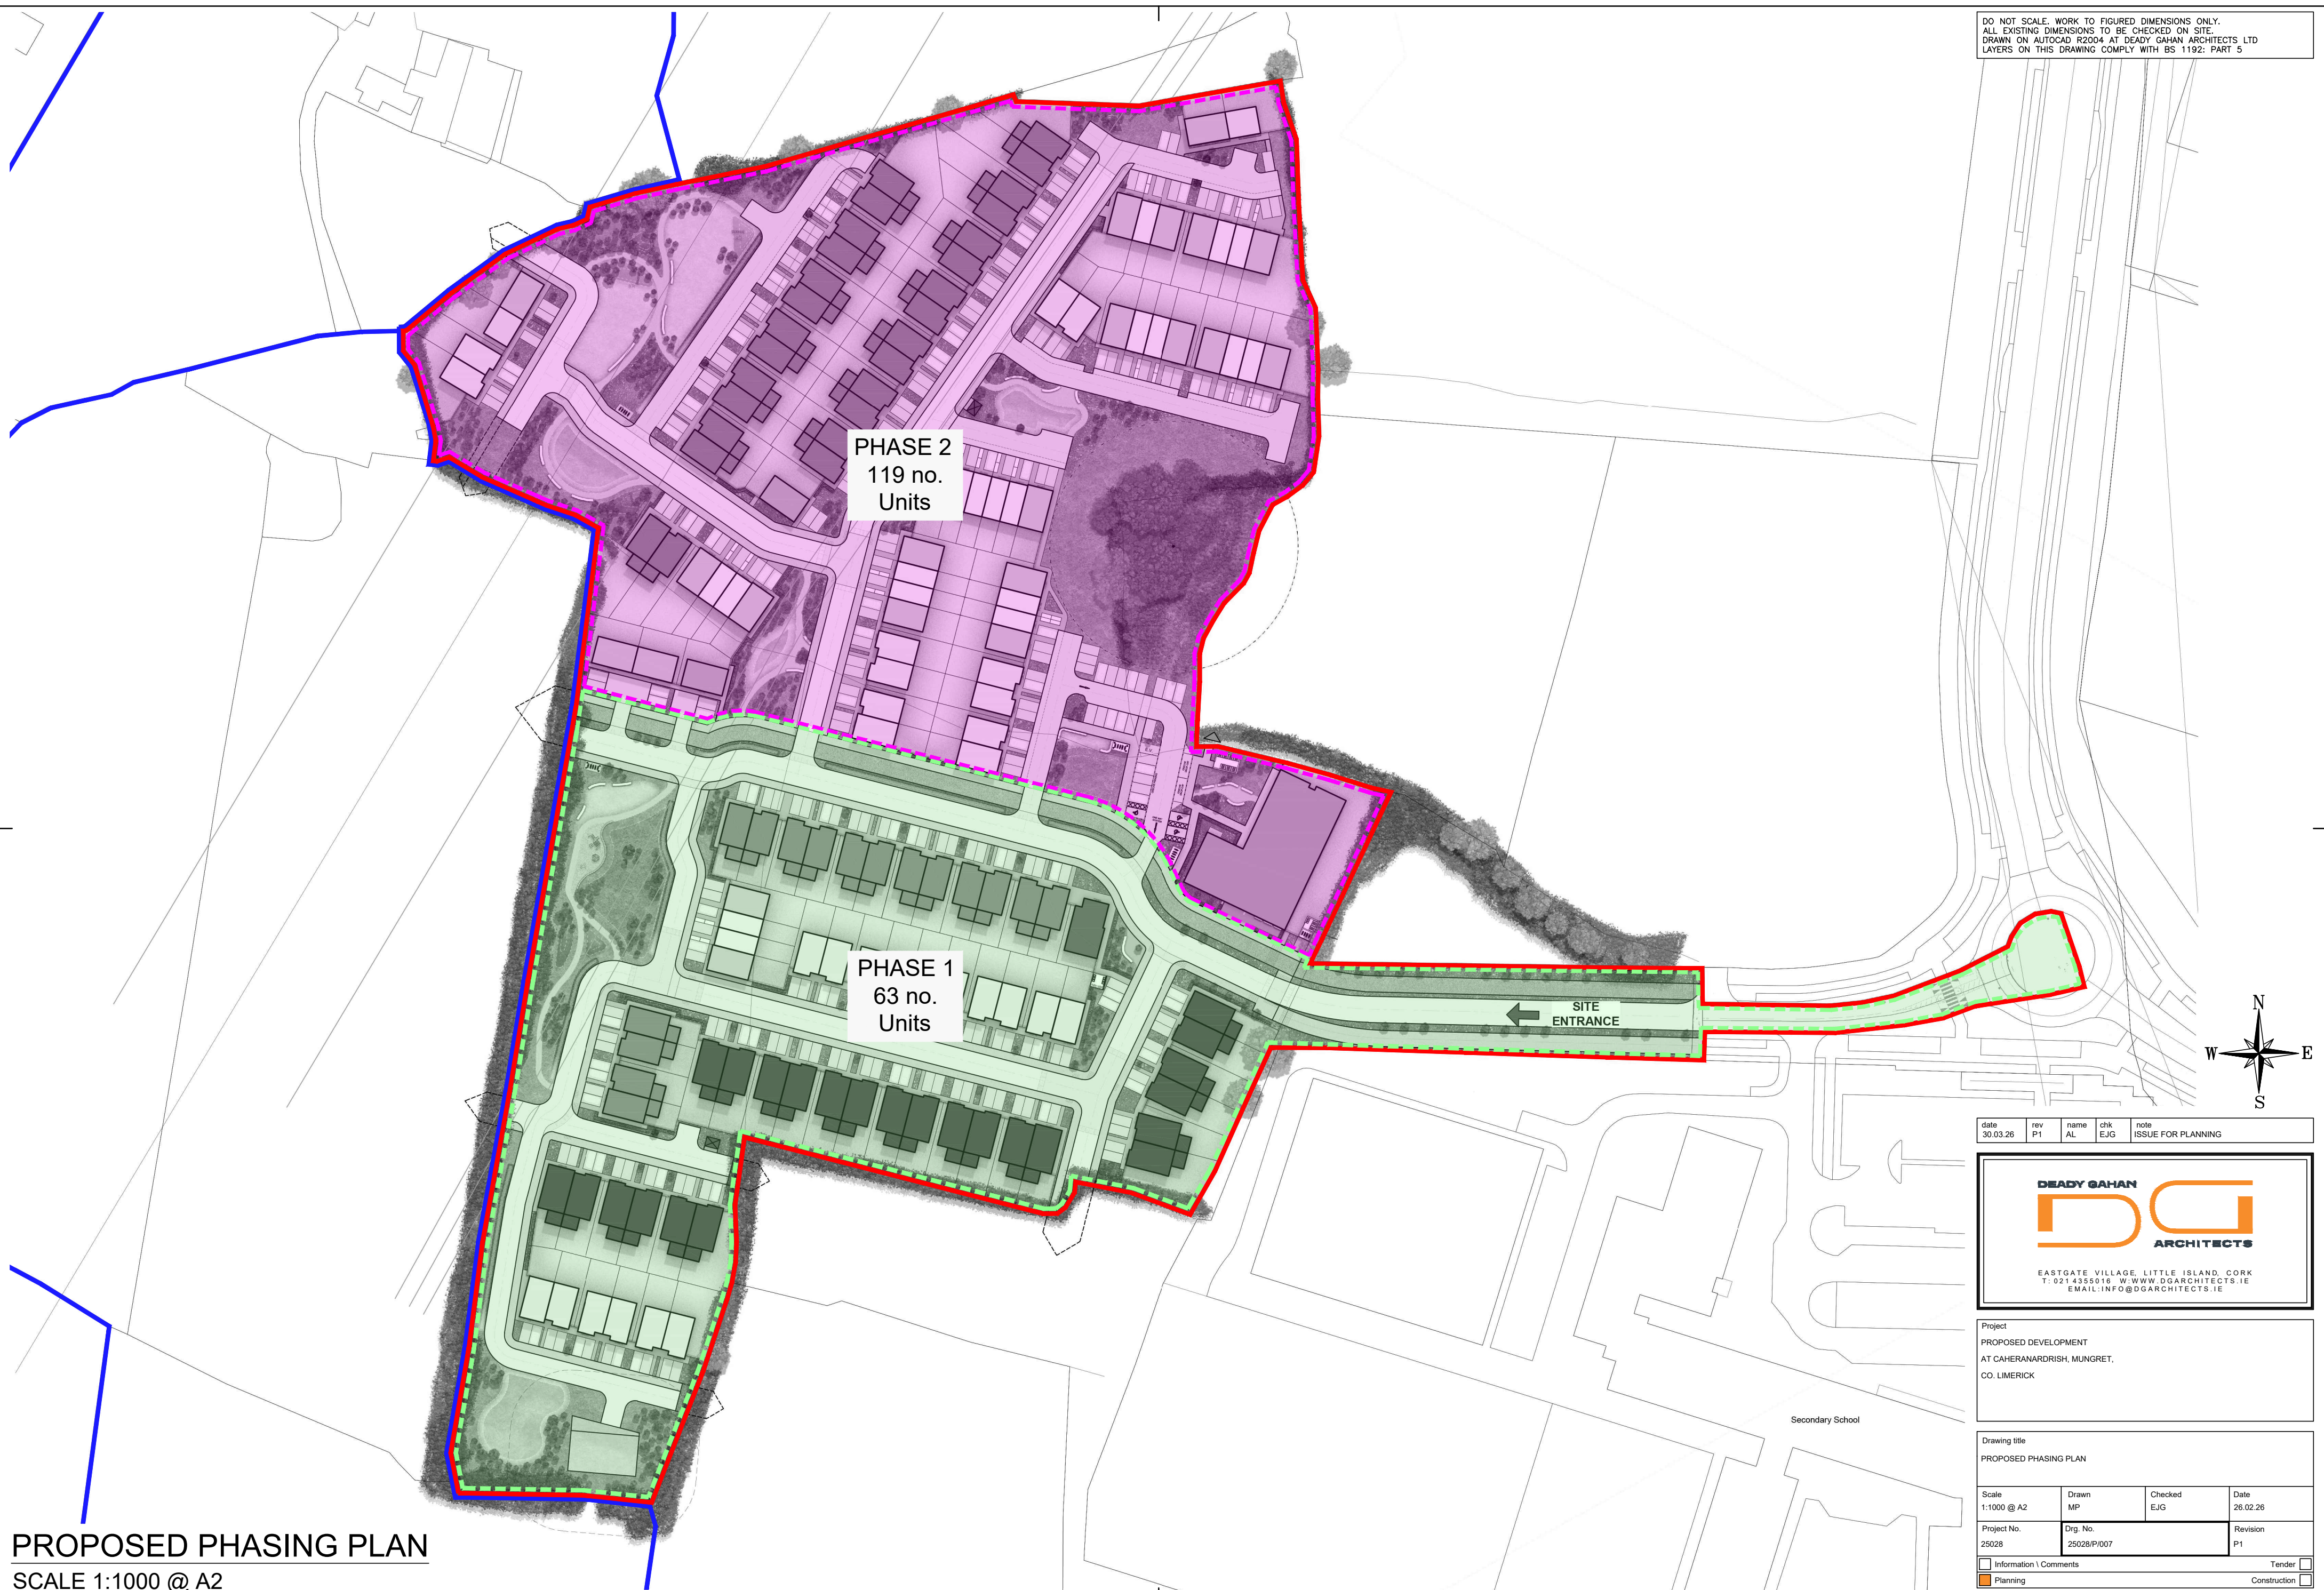

PROPOSED PHASING PLAN
SCALE 1:1000 @ A2

date	rev	name	chk	note
30.03.26	P1	AL	EJG	ISSUE FOR PLANNING

DEADY GAHAN
DG
ARCHITECTS

EASTGATE VILLAGE, LITTLE ISLAND, CORK
T: 021 4355018 W: WWW.DGARCHITECTS.IE
EMAIL: INFO@DGARCHITECTS.IE

Project
PROPOSED DEVELOPMENT
AT CAHERANARDRISH, MUNGET,
CO. LIMERICK

Drawing title
PROPOSED PHASING PLAN

Scale	Drawn	Checked	Date
1:1000 @ A2	MP	EJG	26.02.26
Project No.	Drg. No.	Revision	
25028	25028/P/007	P1	

☐ Information \ Comments
☒ Planning
☐ Tender
☐ Construction