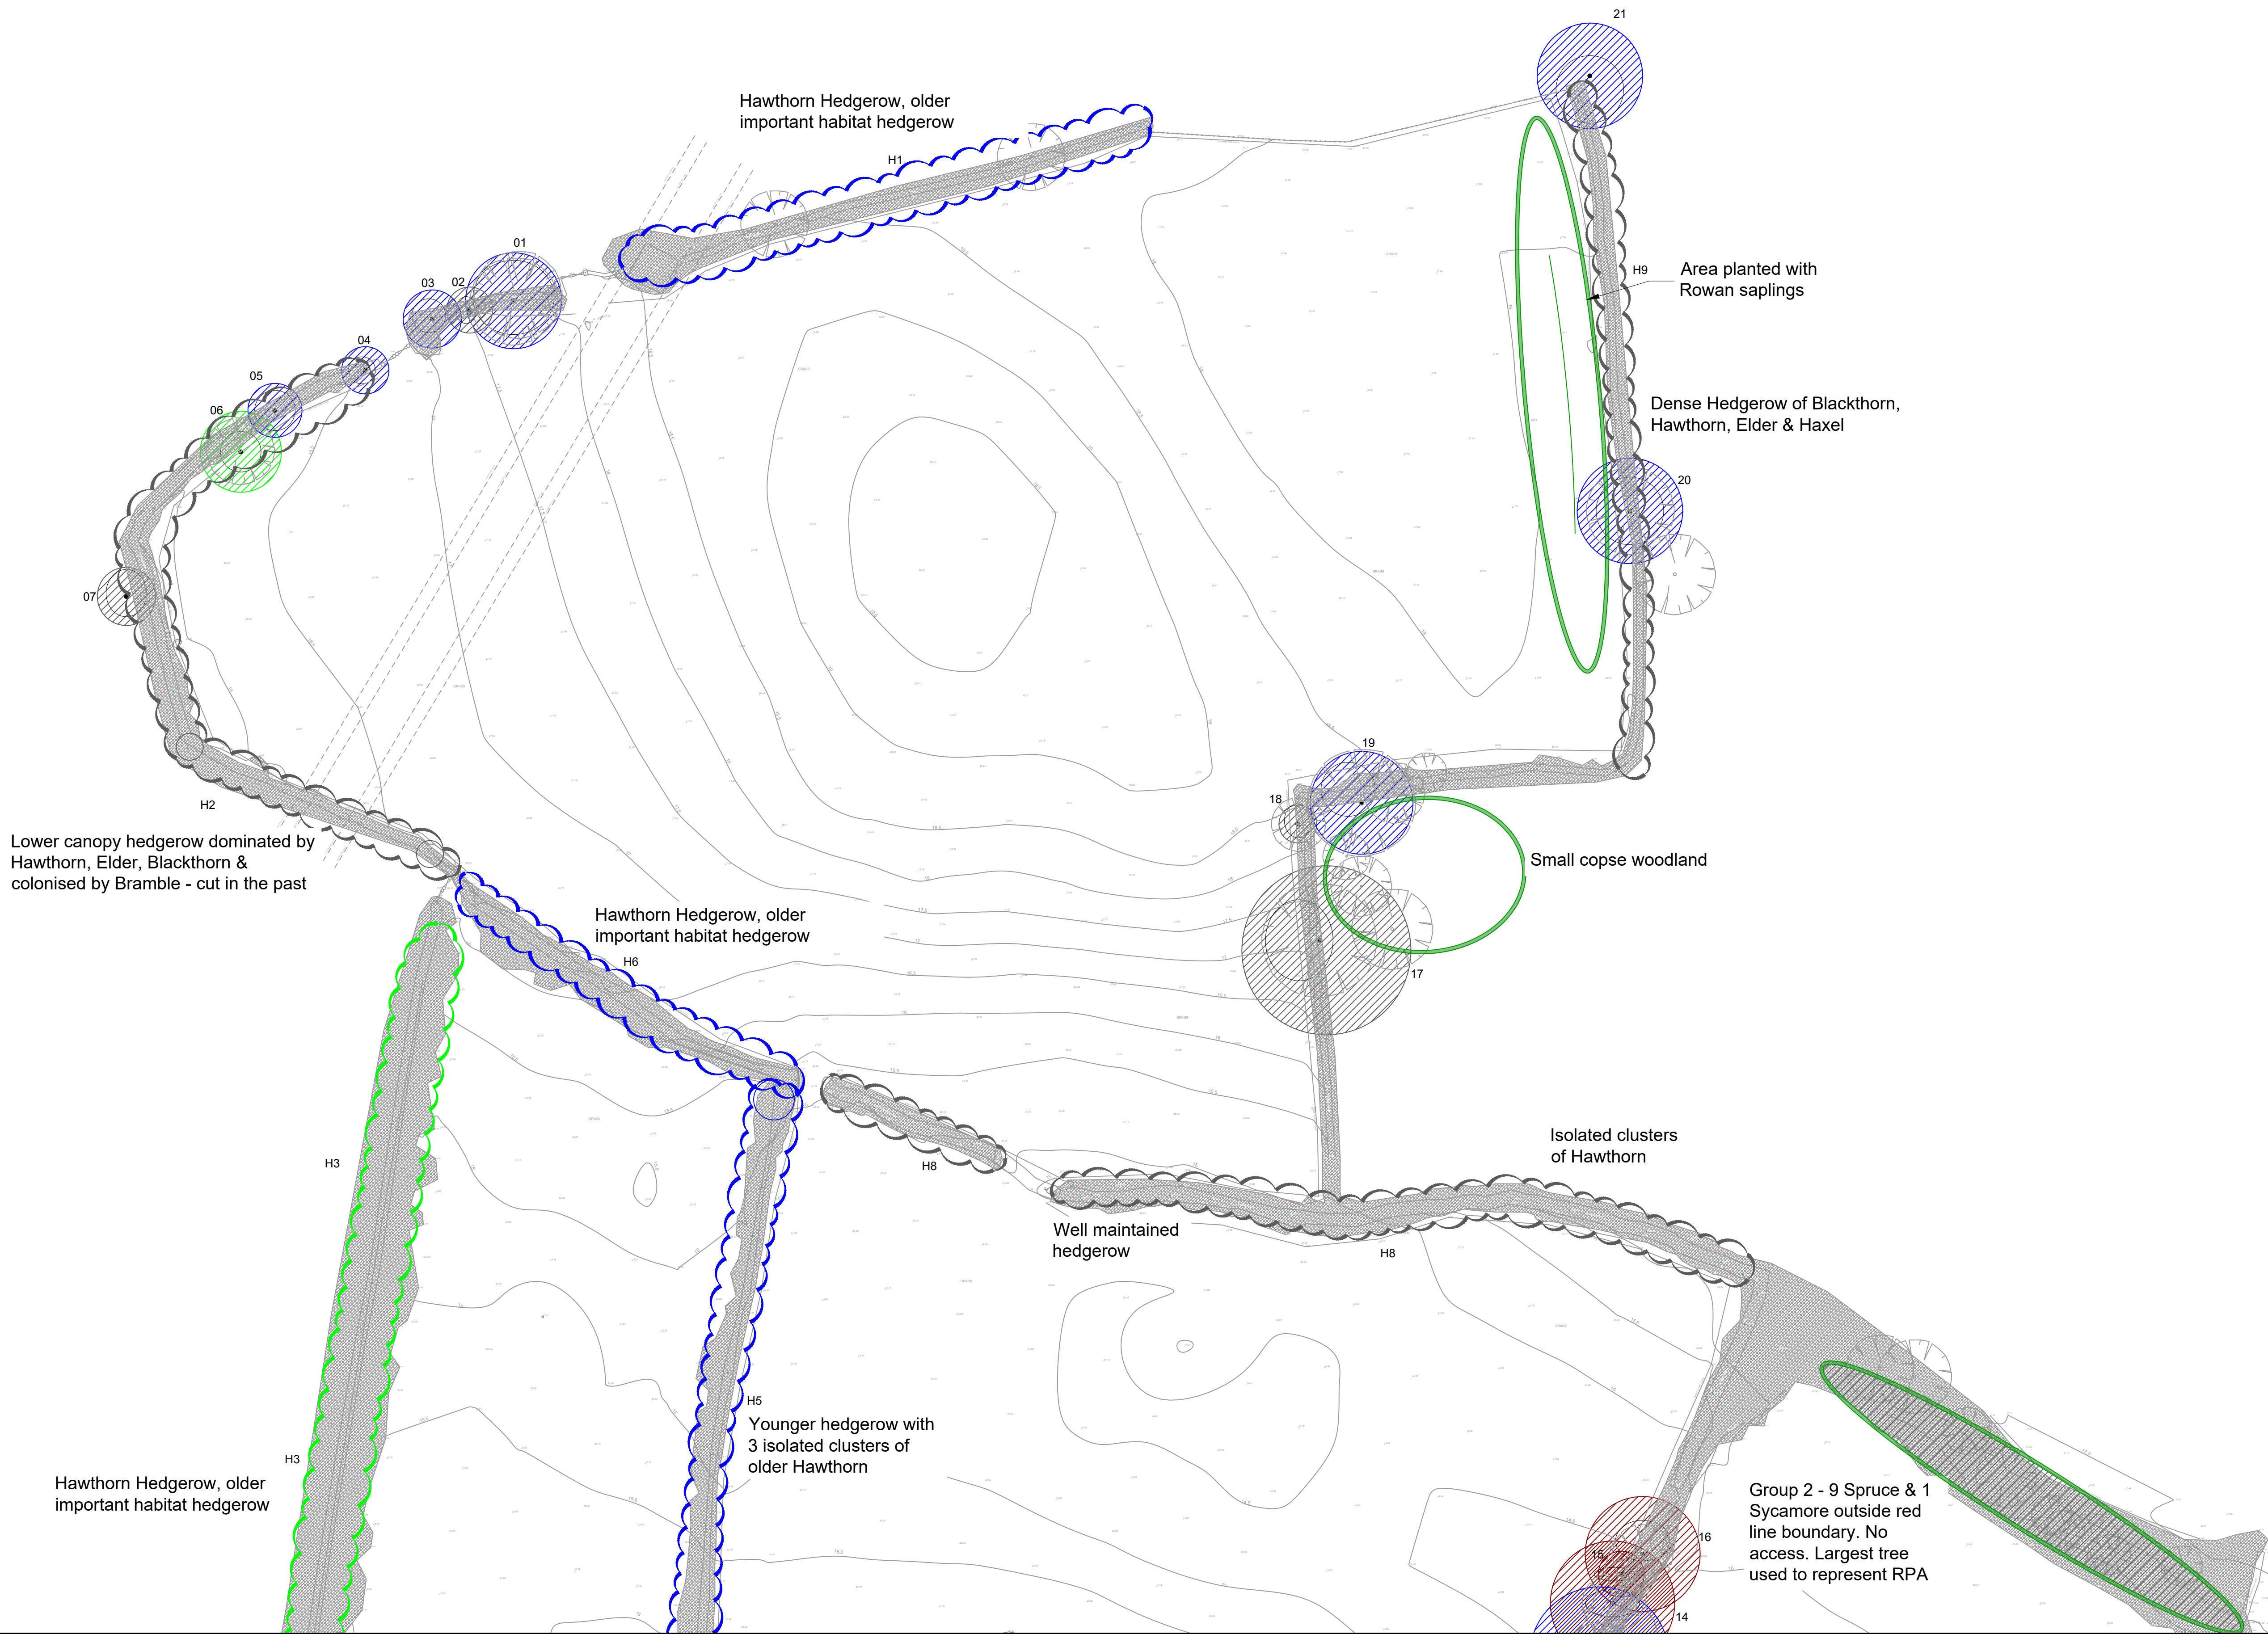




KEY PLAN

Sheet 1
Sheet 2



TREE SURVEY LEGEND:

- Category A
- Category B
- Category C
- Category U
- Tree number
- Tree Spread
- Hedgerow

GREEN TREE ARBORIST
ARBORICULTURAL CONSULTANCY

Mungret Road, Limerick
Tree Survey

scale	1:500 @ A1	Drawing number:	0001-01	Rev	1
date	02.07.2025				



Hawthorn Hedgerow, older
important habitat hedgerow

H3

H5

Younger hedgerow with
3 isolated clusters of
older Hawthorn

Group 2 - 9 Spruce & 1
Sycamore outside red
line boundary. No
access. Largest tree
used to represent RPA

H7

Younger low sized hedgerow -
maintained in the past

H5

Younger hedgerow with
3 isolated clusters of
older Hawthorn

H3

H4

Isolated clusters of
older Hawthorn

08

09

10

11

12

13

14

15

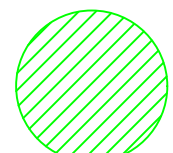
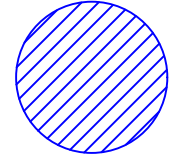
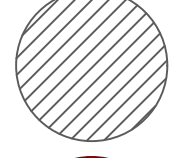
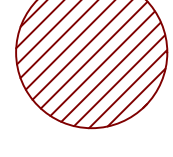
16

KEY PLAN

Sheet 1

Sheet 2

TREE SURVEY LEGEND:

-  Category A
-  Category B
-  Category C
-  Category U
-  Tree number
-  Tree Spread
-  Hedgerow



GREEN TREE ARBORIST
ARBORICULTURAL CONSULTANCY

Drawing title

Mungret Road, Limerick
Tree Survey

scale	1:500 @ A1	Drawing number:	0001-02	Rev	1
date	02.07.2025				