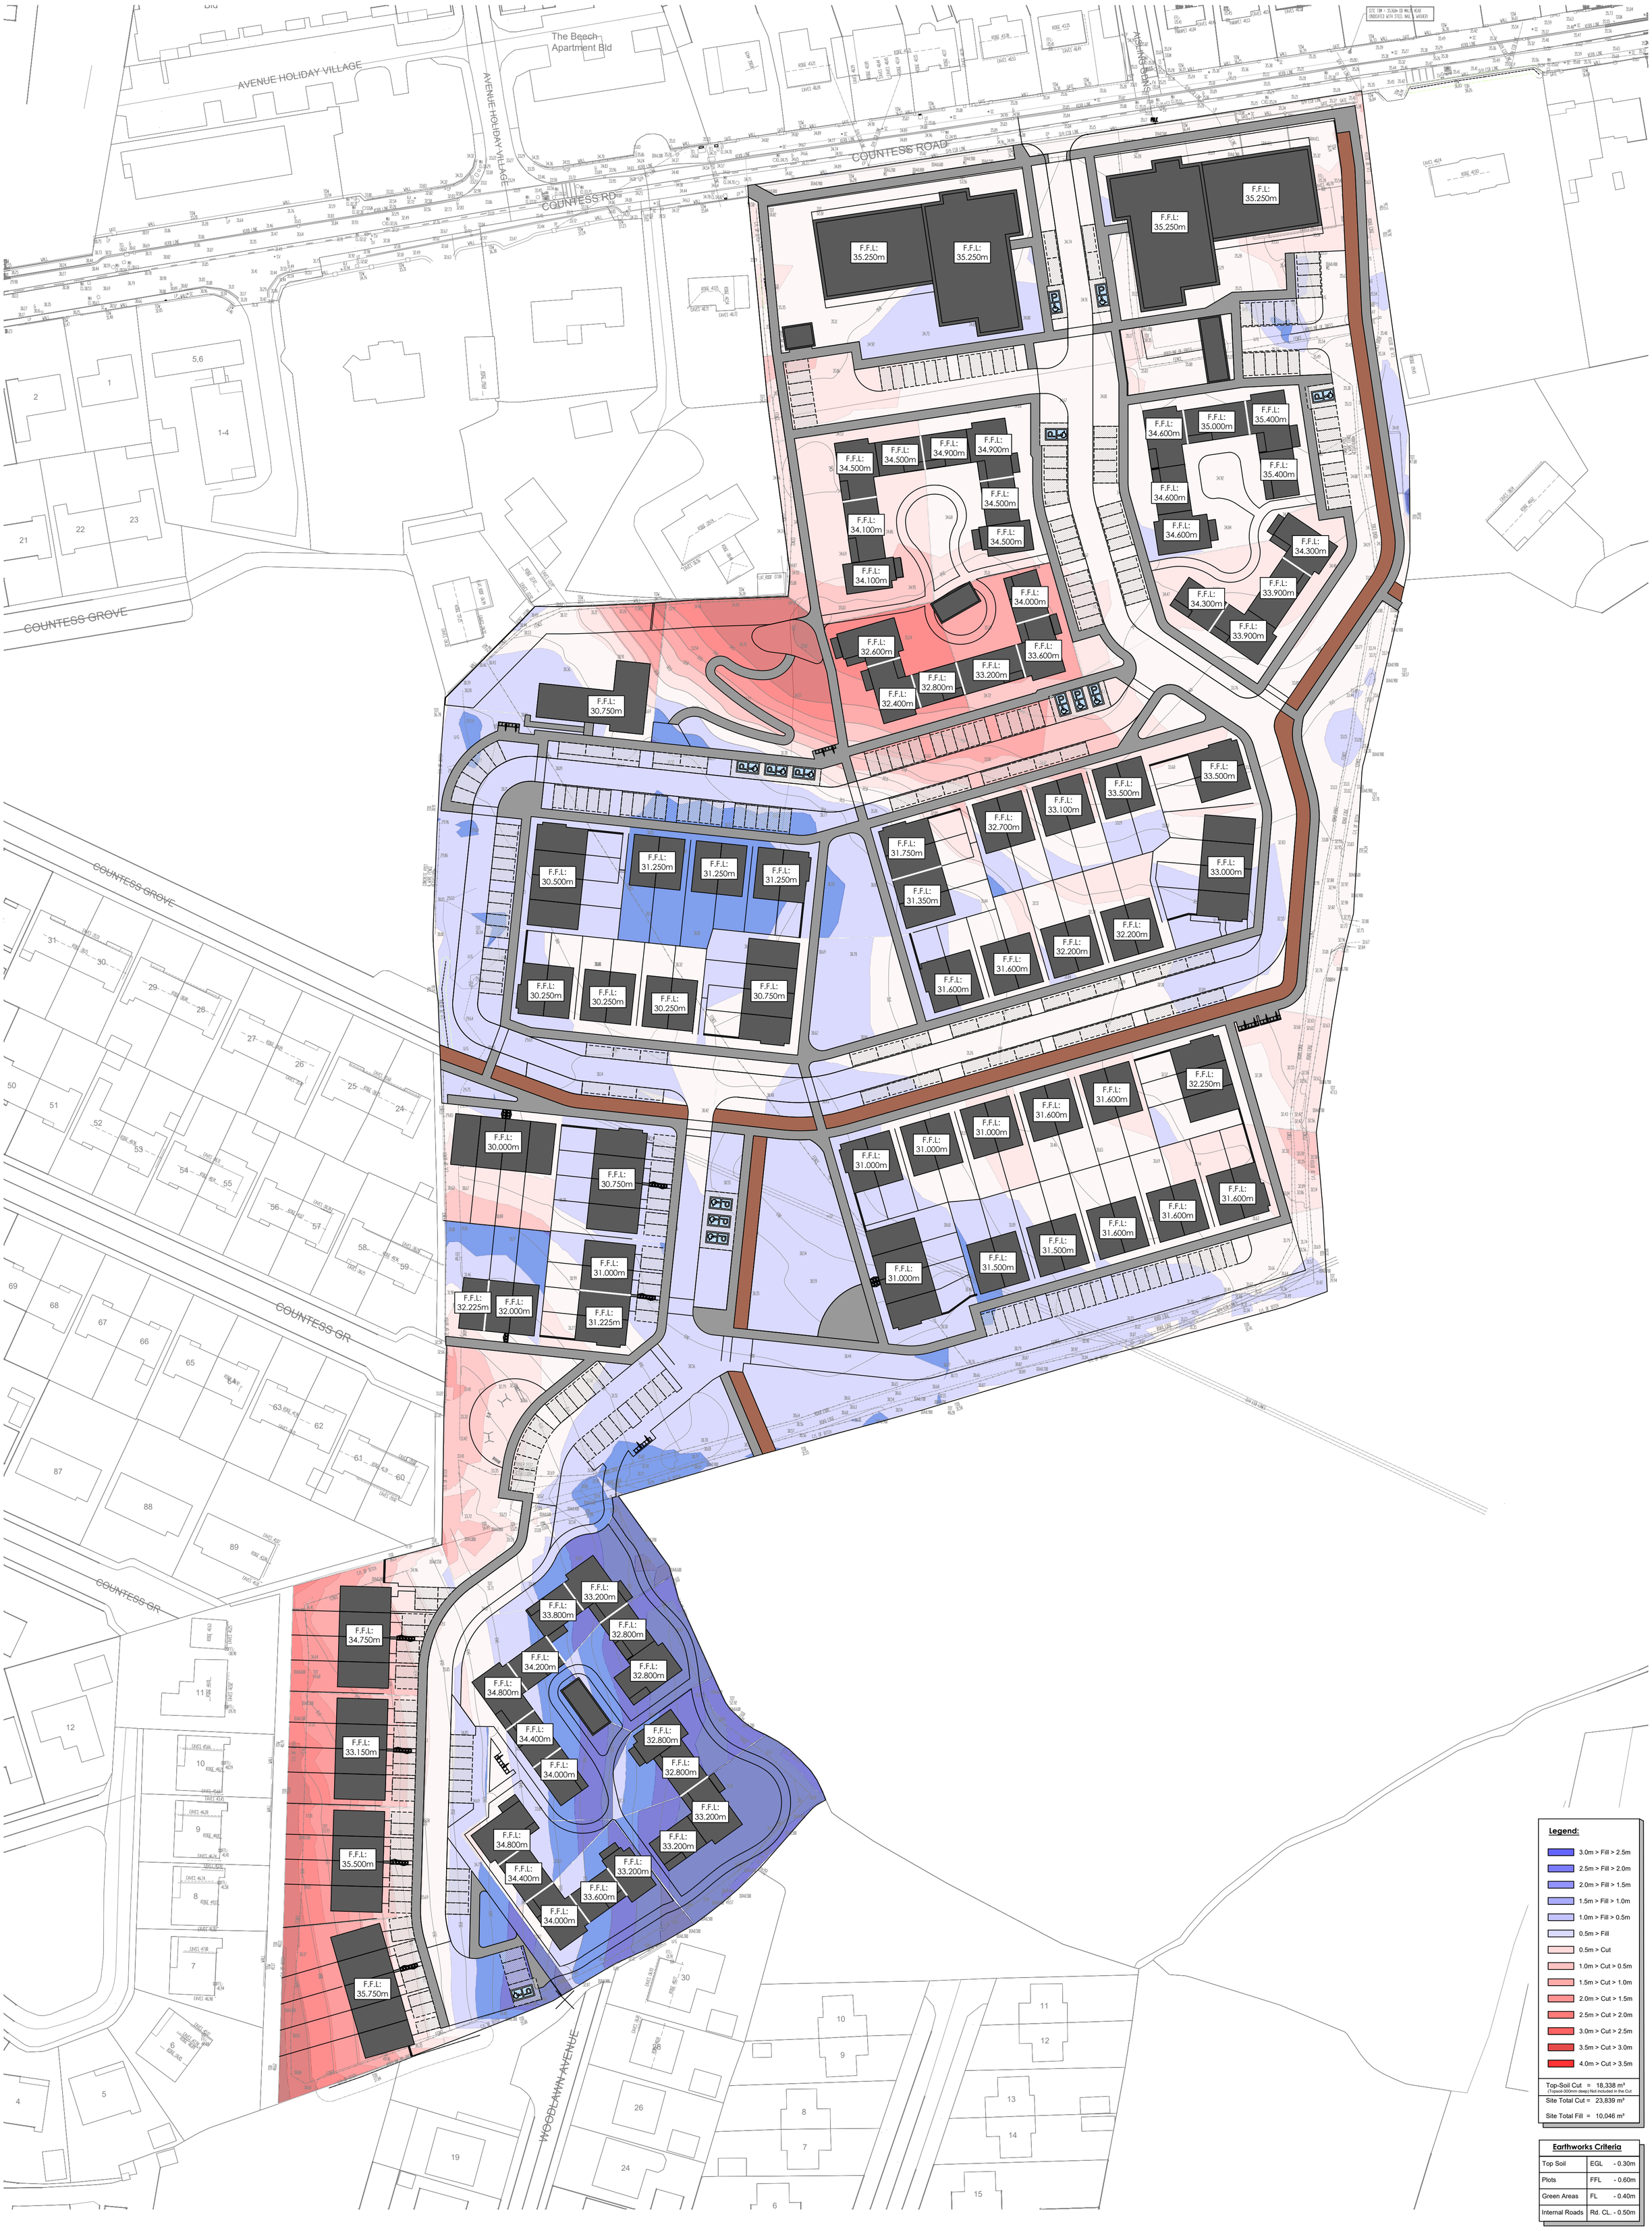


DOSA
DENIS O'SULLIVAN & ASSOCIATES
CONSULTING ENGINEERS
Joyce House
Barrack Square
Ballincollig
Cork
P31 KP84
021 4871781
info@dosa.ie
www.dosa.ie

© THIS DRAWING IS COPYRIGHT. NO PART OF THIS DOCUMENT MAY BE RE-PRODUCED OR TRANSMITTED IN ANY FORM OR STORED IN ANY RETRIEVAL SYSTEM OF ANY NATURE WITHOUT THE WRITTEN PERMISSION OF THE ENGINEER AS COPYRIGHT HOLDER EXCEPT AS AGREED FOR USE ON THE PROJECT FOR WHICH THE DOCUMENT WAS ORIGINALLY ISSUED.

REV.	DRAWN	CHKD	APPRVD	DATE	DETAILS
A	D.O'S.	S.O'G.	S.O'G.	27.04.'26	Issued For Planning

CLIENT: Gallentia Unlimited Company

PROJECT: Countess Road, Killarney, Co. Kerry

DRAWING TITLE: Proposed Bulk Earthworks

SHEET: A1

SCALE: 1:500

PROJECT NO. 7334 _ DRAWING NO. 0045 _ STATUS/ISSUE A