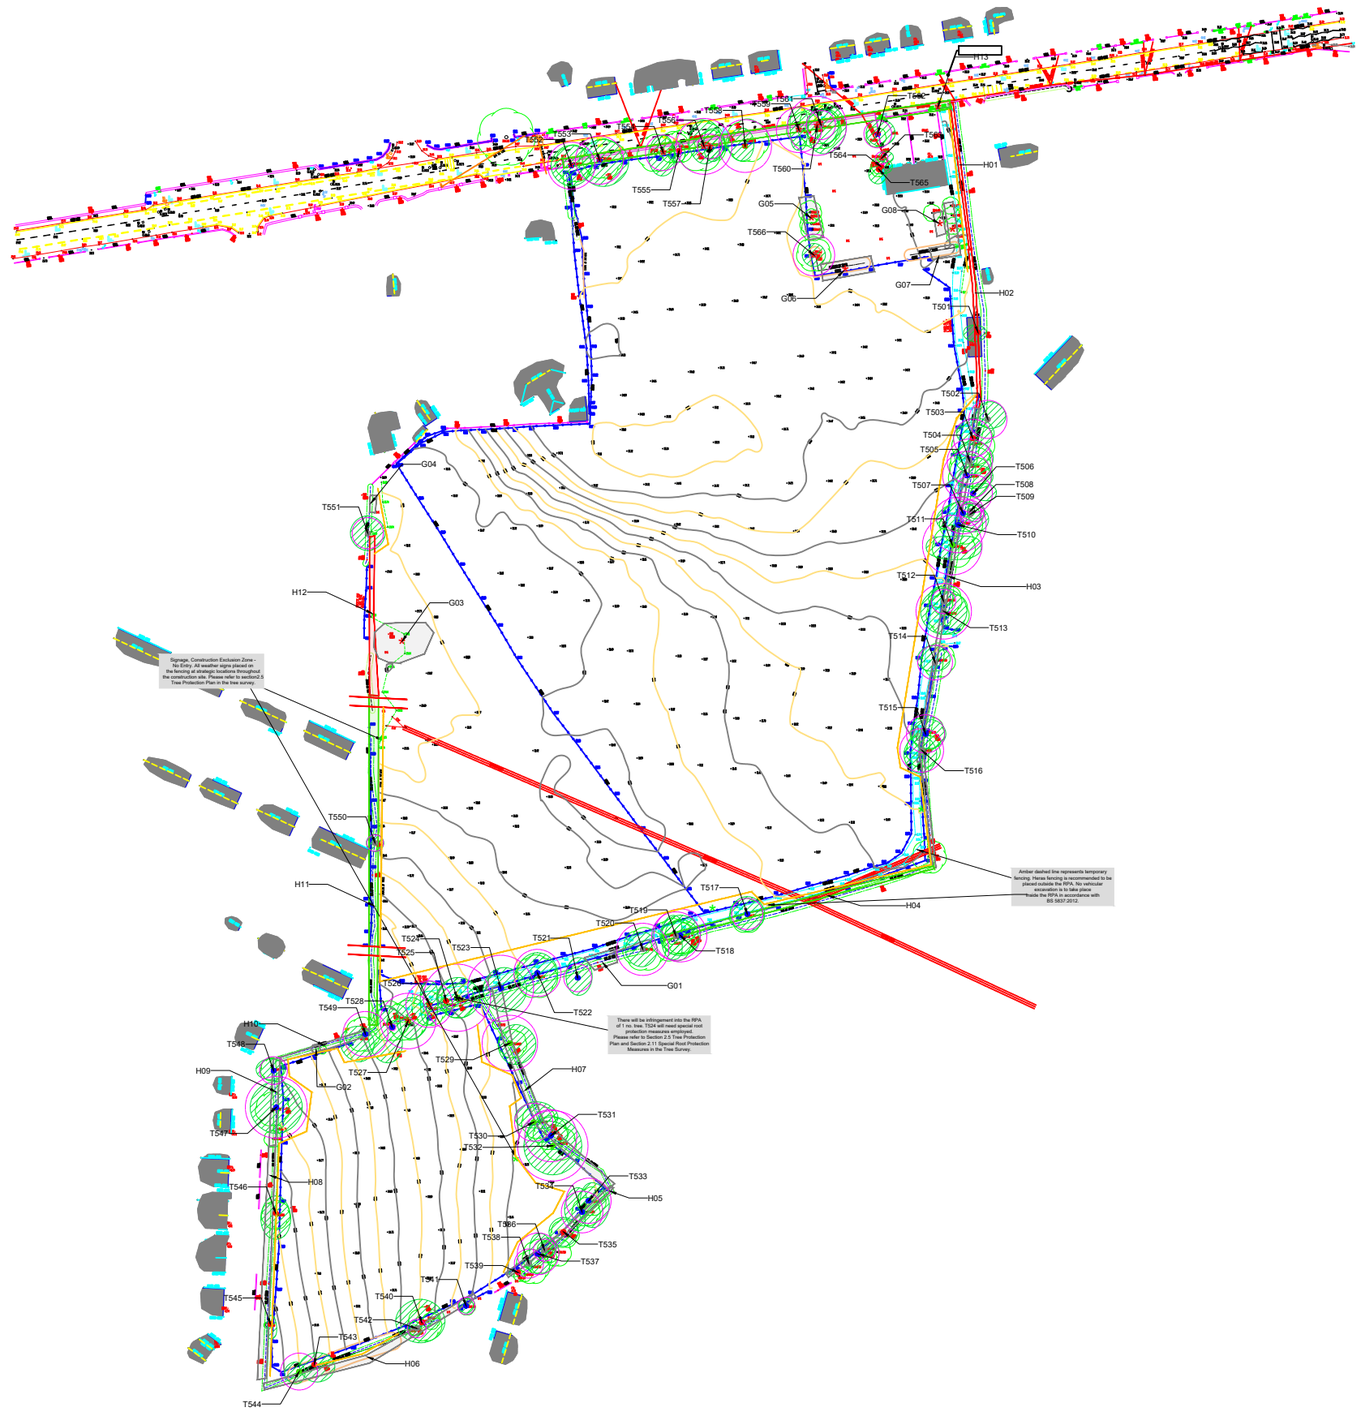


LEGEND

TREE CATEGORISATION

Category A

Tree of high quality with an estimated remaining life expectancy of at least 40 years.

Category B

Tree of high quality with an estimated life expectancy of at least 20 years.

Category C

Tree of low quality with an estimated life expectancy of at least 10 years or young trees with a stem diameter below 150mm.

Category U

Those in such a condition that they can't realistically be considered as living trees in the context of the current land use for longer that 10 years.

KEY

Root Protection Areas (RPA)

The minimum area around a tree deemed to contain sufficient roots and rooting volume to maintain the trees viability.

Hedgerow or Group

Reference number for the Tree, Group or Hedgerow

T000

Heras Fencing

Amber outline represents Heras Fencing that should be placed in such a way as to protect the tree when construction activity cannot be avoided.

* Felled For The Development.

* Special Protection Measures.

* Signage.

PROJECT NAME:
KILLARNEY

DRAWING TITLE:
TREE PROTECTION PLAN

CLIENT:
CSR Landplanning and Design

SURVEYED BY:	SURVEYED DATE:
GE	30/10/2025
DRAWN BY:	DRAWN DATE:
MS	01/11/2025
CHECKED BY:	CHECKED DATE:
GE	01/11/2025
PROJECT N°:	SCALE:
-	1:2000 @ A03
DRAWING N°:	SHEET N°:
01	01 OF 01

This drawing has been produced for the client and the project mencioned above. The drawing may not be reproduced or amended, except by written permission of County Tree Care Ltd.

GEOTREE
ACCURATE DATA FOR TREE MANAGEMENT

0873328019 | info@geotree.ie
Cork, Co. Cork, Ireland