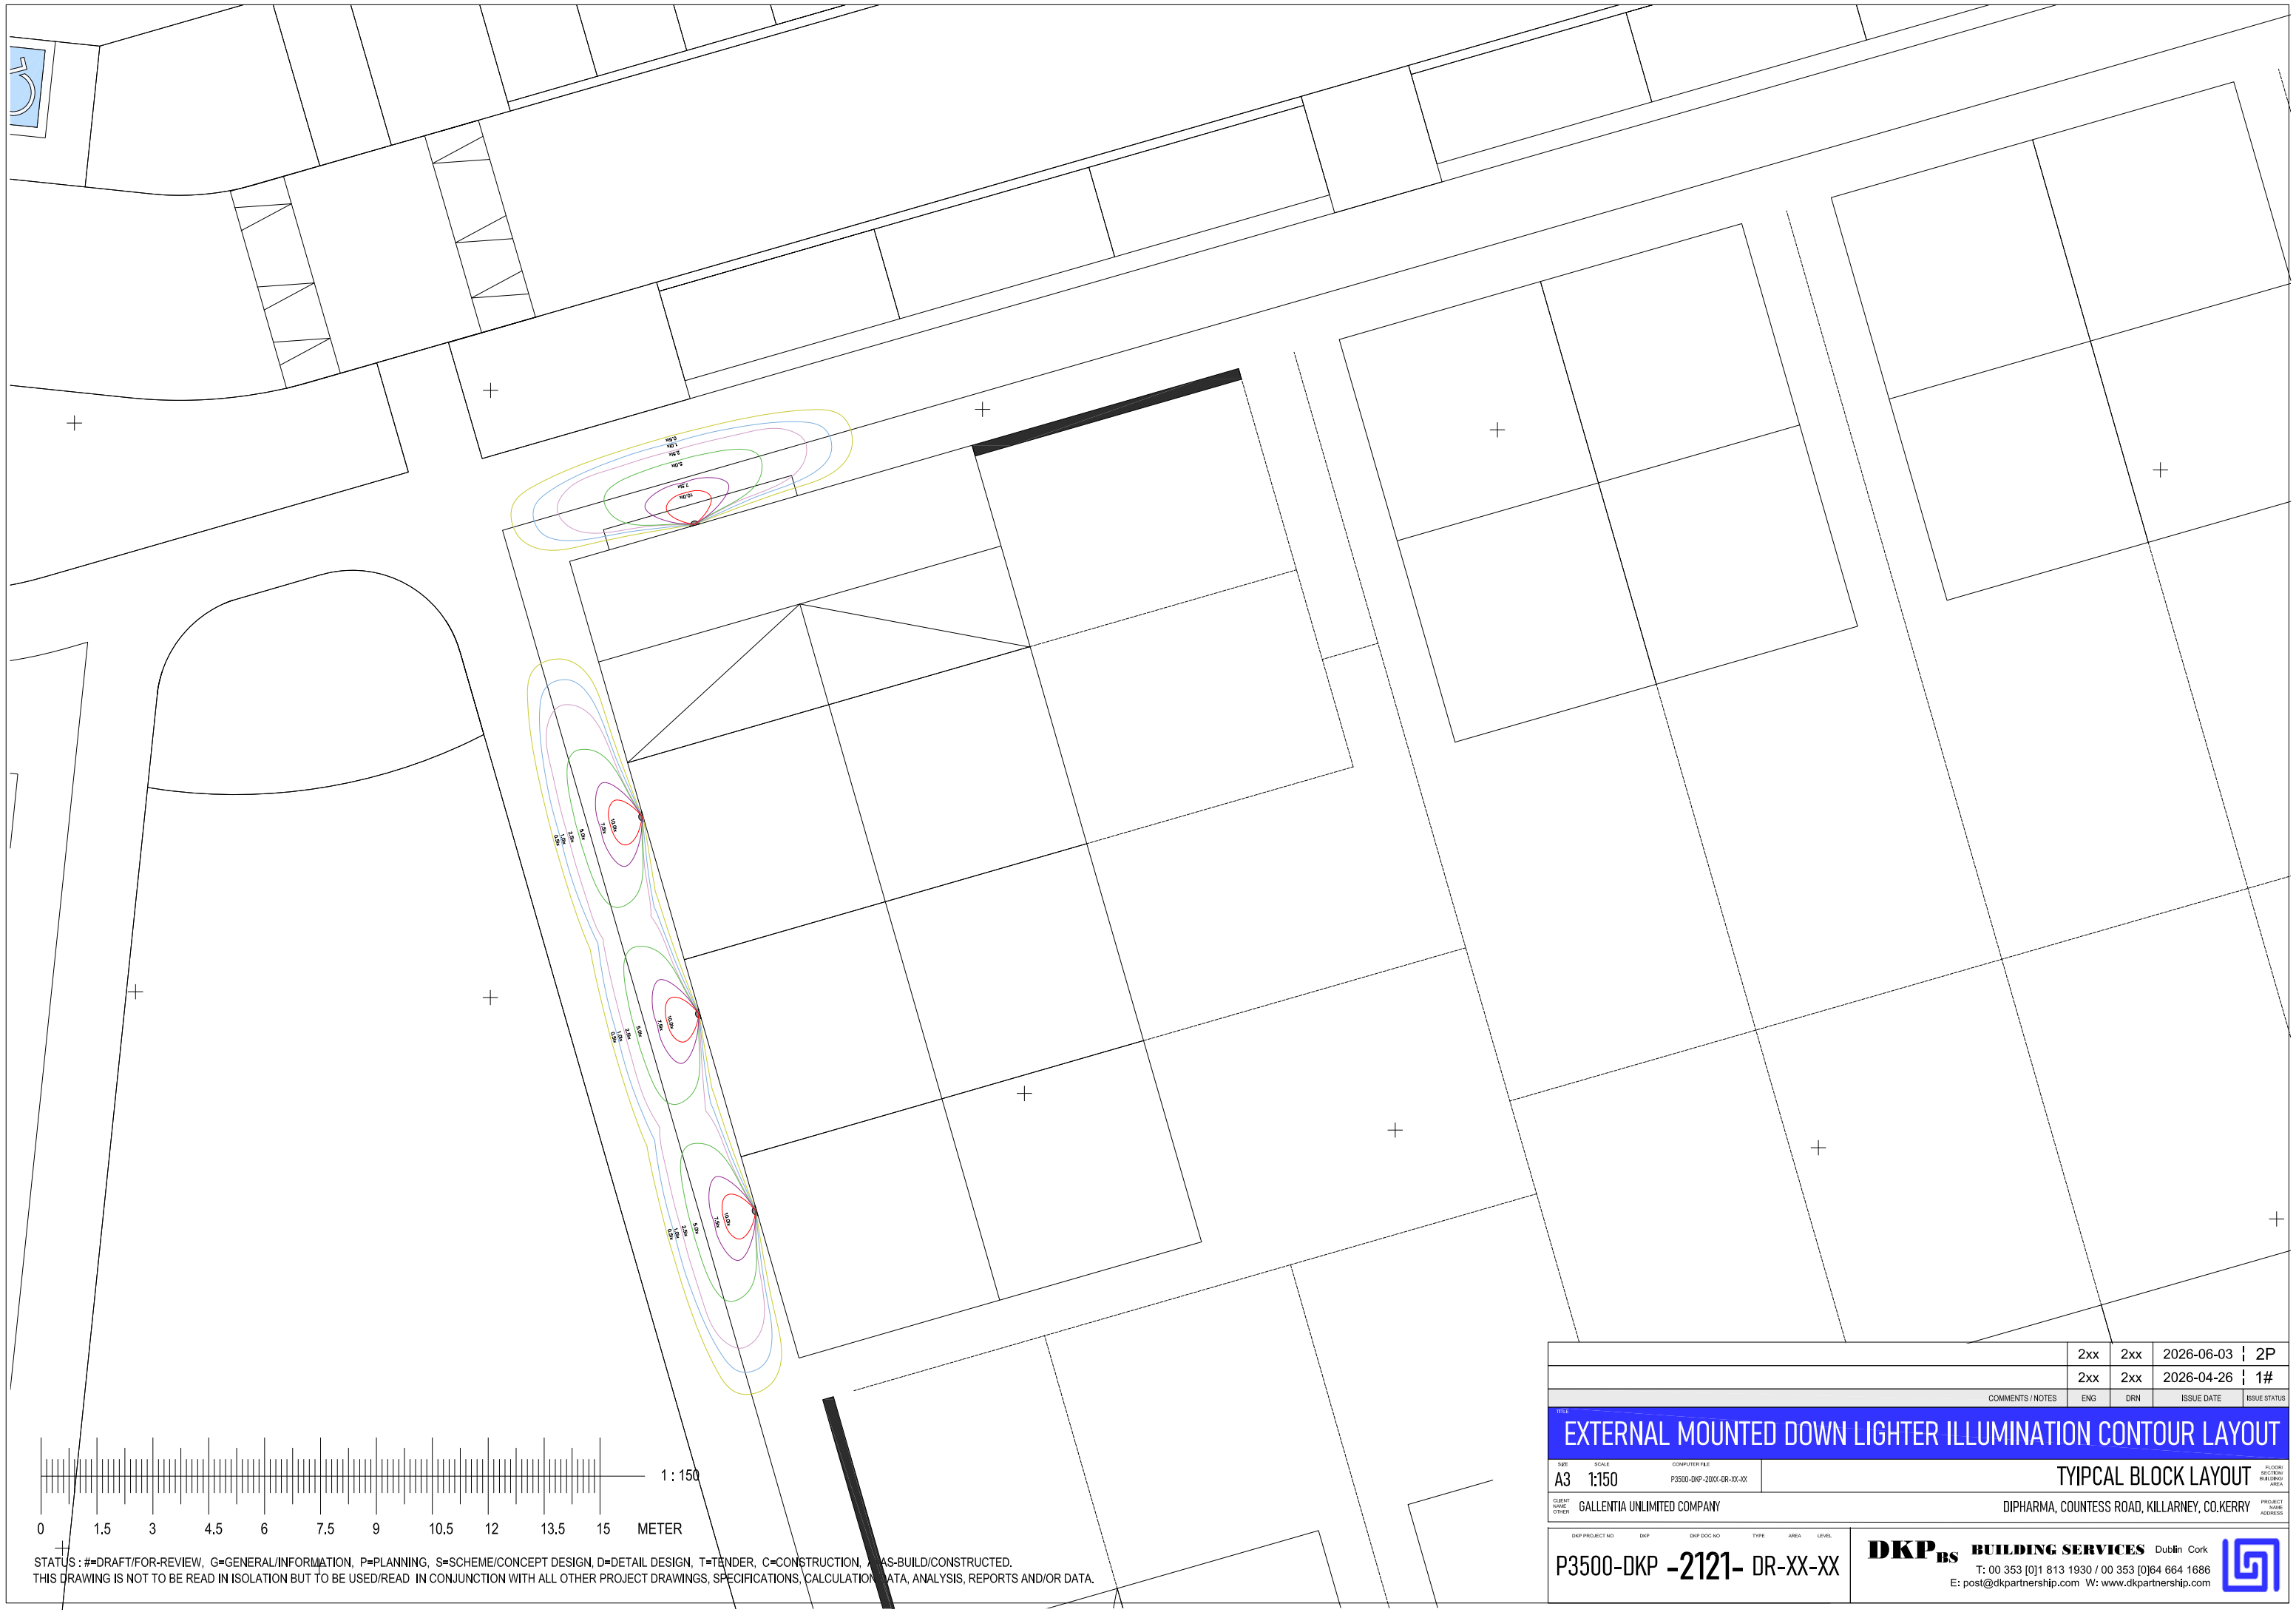



STATUS : #=DRAFT/FOR-REVIEW, G=GENERAL/INFORMATION, P=PLANNING, S=SCHEME/CONCEPT DESIGN, D=DETAIL DESIGN, T=TENDER, C=CONSTRUCTION, A=AS-BUILD/CONSTRUCTED.
THIS DRAWING IS NOT TO BE READ IN ISOLATION BUT TO BE USED/READ IN CONJUNCTION WITH ALL OTHER PROJECT DRAWINGS, SPECIFICATIONS, CALCULATION DATA, ANALYSIS, REPORTS AND/OR DATA.

| | | | | |
|---|---|---|---|---|
| | 2xx | 2xx | 2026-06-03 ¦ 2P | |
| | 2xx | 2xx | 2026-04-26 ¦ 1# | |
| COMMENTS / NOTES | ENG | DRN | ISSUE DATE | ISSUE STATUS |

TITLE

# EXTERNAL MOUNTED DOWN LIGHTER ILLUMINATION CONTOUR LAYOUT

| | | | |
|---|---|---|---|
| SIZE A3 | SCALE 1:150 | COMPUTER FILE P3500-DKP-2XXX-DR-XX-XX | TYIPCAL BLOCK LAYOUT (FLOOR/SECTION/BUILDING/AREA) |
| CLIENT NAME / OTHER | GALLENTIA UNLIMITED COMPANY | | DIPHARMA, COUNTESS ROAD, KILLARNEY, CO.KERRY (PROJECT NAME ADDRESS) |

| DKP PROJECT NO | DKP | DKP DOC NO | TYPE | AREA | LEVEL |
|---|---|---|---|---|---|
| P3500-DKP | | -2121- | DR-XX-XX | | |

DKP BS BUILDING SERVICES Dublin Cork
T: 00 353 [0]1 813 1930 / 00 353 [0]64 664 1686
E: post@dkpartnership.com W: www.dkpartnership.com