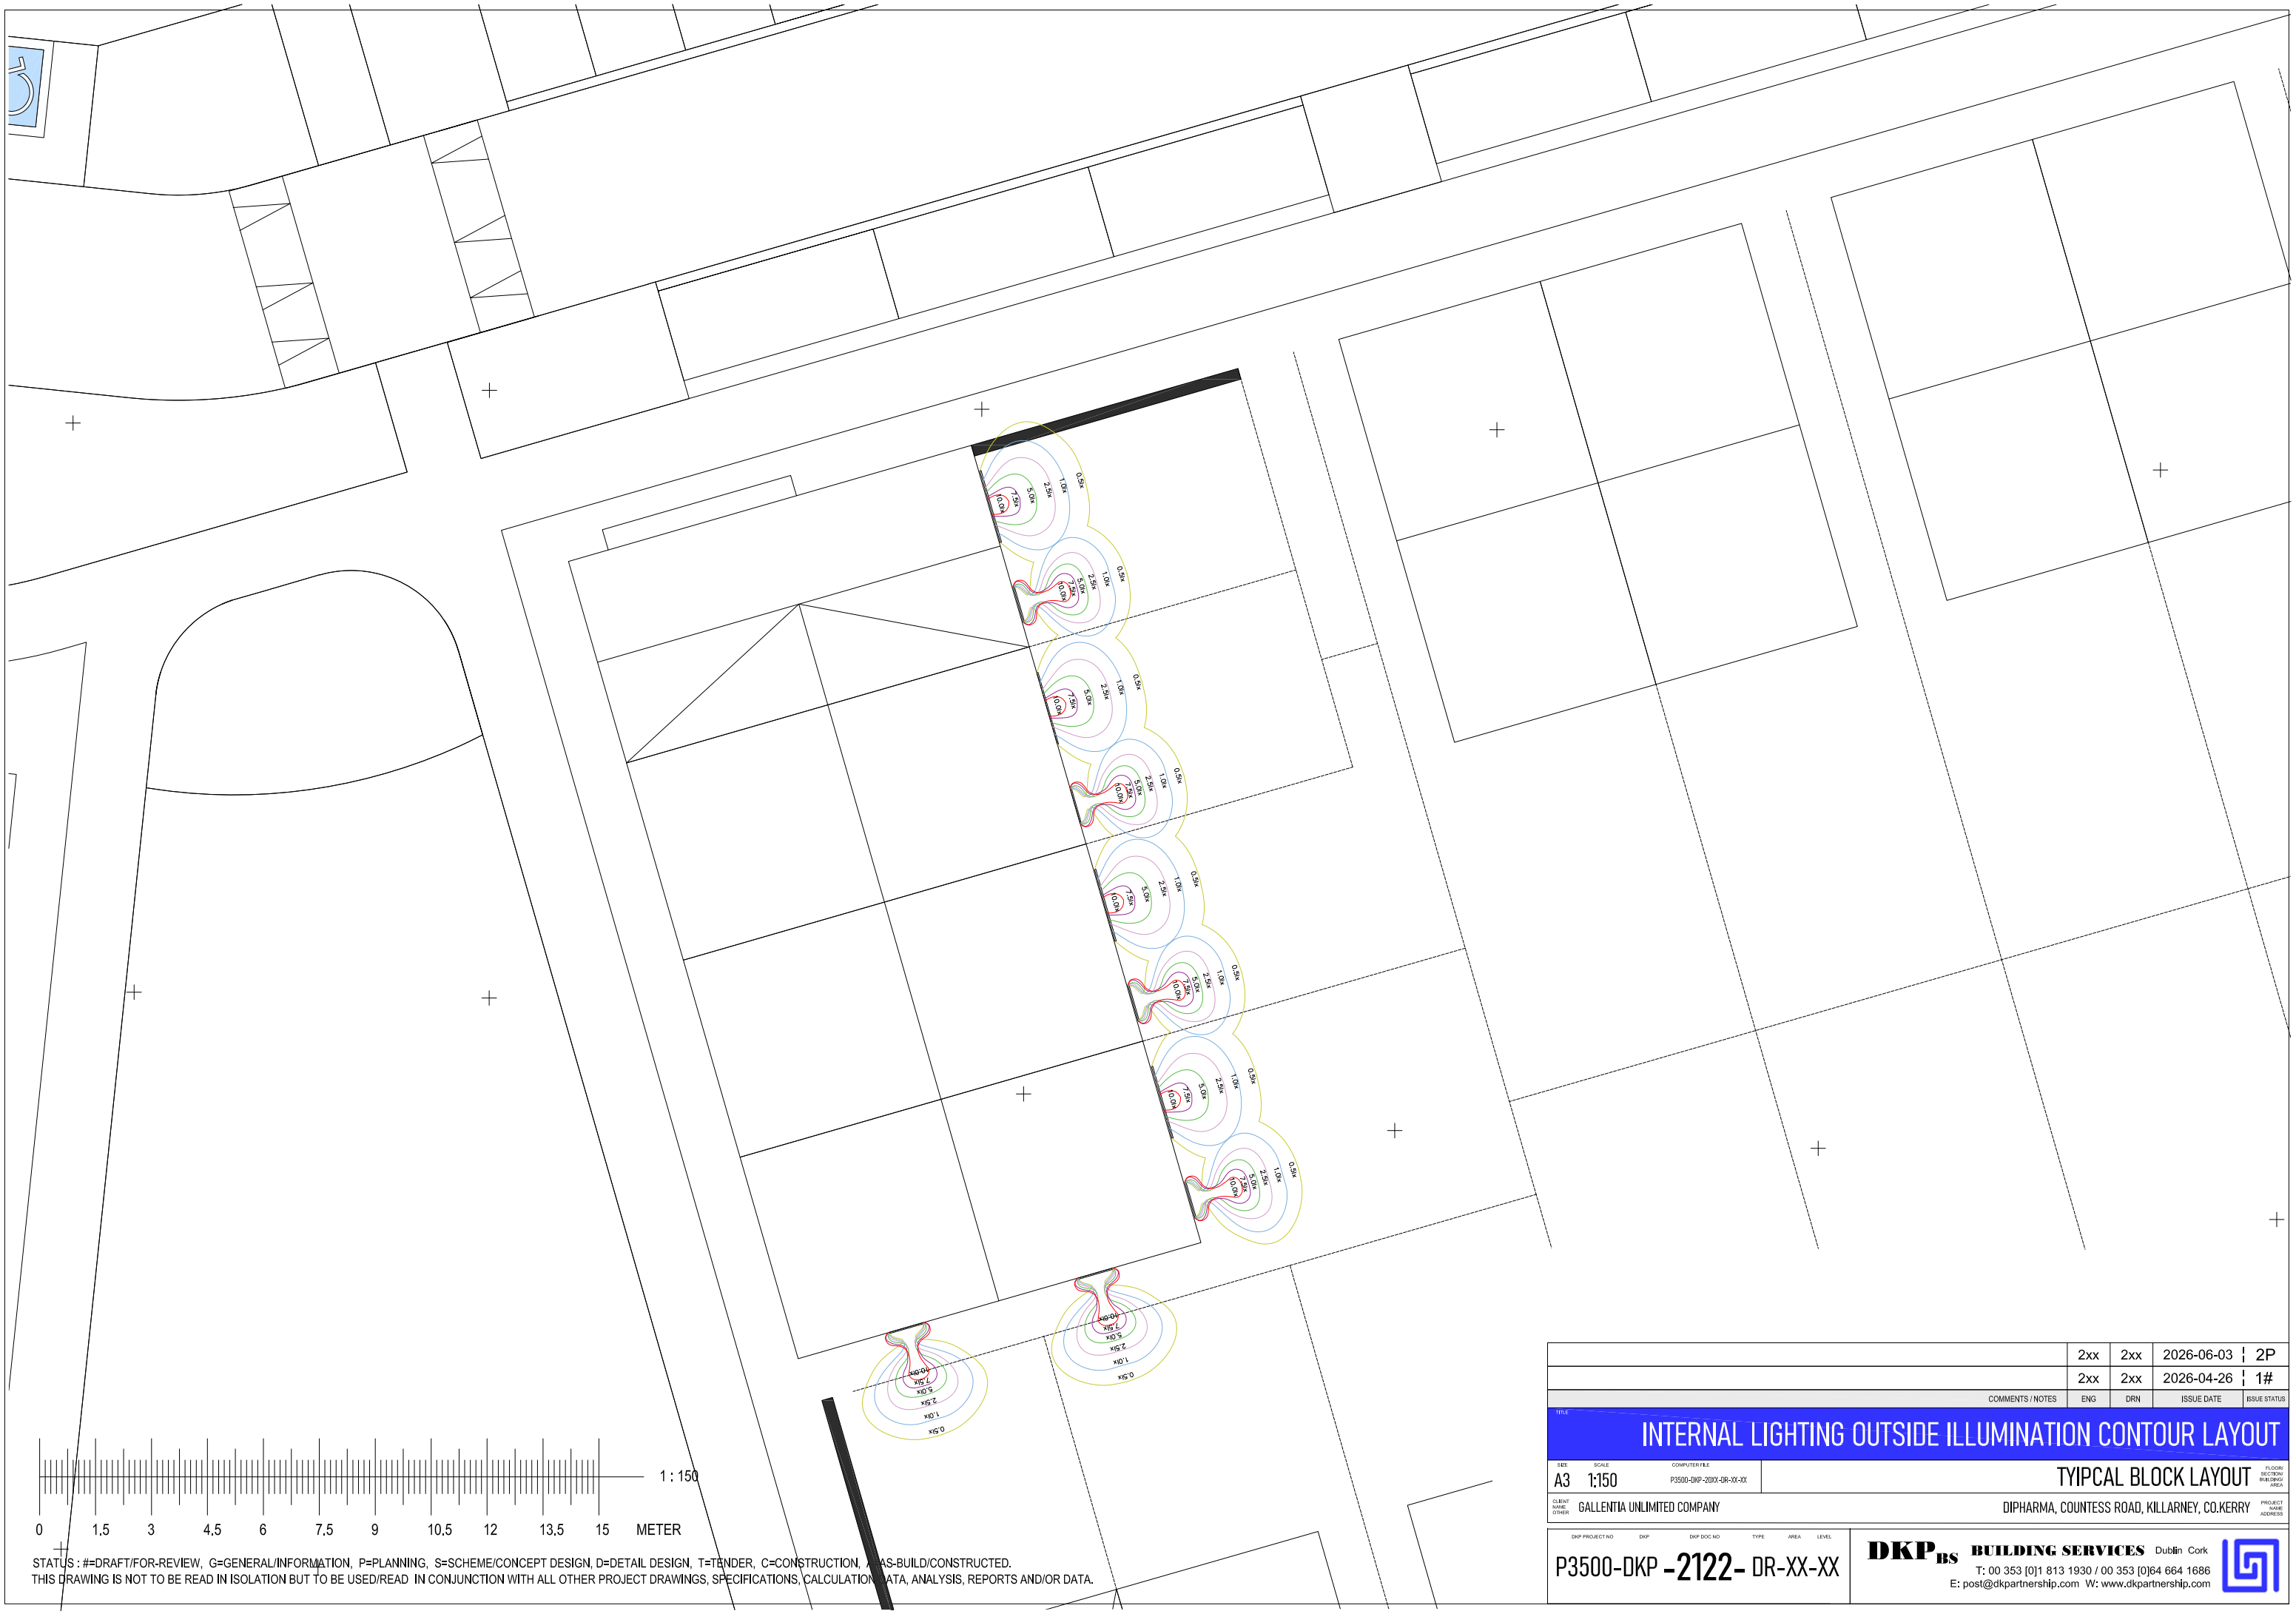


1 : 150

0 1.5 3 4.5 6 7.5 9 10.5 12 13.5 15 METER

STATUS : #=DRAFT/FOR-REVIEW, G=GENERAL/INFORMATION, P=PLANNING, S=SCHEME/CONCEPT DESIGN, D=DETAIL DESIGN, T=TENDER, C=CONSTRUCTION, A=AS-BUILD/CONSTRUCTED.
THIS DRAWING IS NOT TO BE READ IN ISOLATION BUT TO BE USED/READ IN CONJUNCTION WITH ALL OTHER PROJECT DRAWINGS, SPECIFICATIONS, CALCULATION DATA, ANALYSIS, REPORTS AND/OR DATA.

	2xx	2xx	2026-06-03 ¦ 2P	
	2xx	2xx	2026-04-26 ¦ 1#	
COMMENTS / NOTES	ENG	DRN	ISSUE DATE	ISSUE STATUS

TITLE

INTERNAL LIGHTING OUTSIDE ILLUMINATION CONTOUR LAYOUT

SIZE	SCALE	COMPUTER FILE	
A3	1:150	P3500-DKP-2XXX-DR-XX-XX	TYIPCAL BLOCK LAYOUT

FLOOR/SECTION/BUILDING/AREA

CLIENT NAME/OTHER: GALLENTIA UNLIMITED COMPANY

PROJECT NAME/ADDRESS: DIPHARMA, COUNTESS ROAD, KILLARNEY, CO.KERRY

DKP PROJECT NO	DKP	DKP DOC NO	TYPE	AREA	LEVEL
P3500-DKP	-2122-	DR-XX-XX			

DKP BS BUILDING SERVICES Dublin Cork
T: 00 353 [0]1 813 1930 / 00 353 [0]64 664 1686
E: post@dkpartnership.com W: www.dkpartnership.com