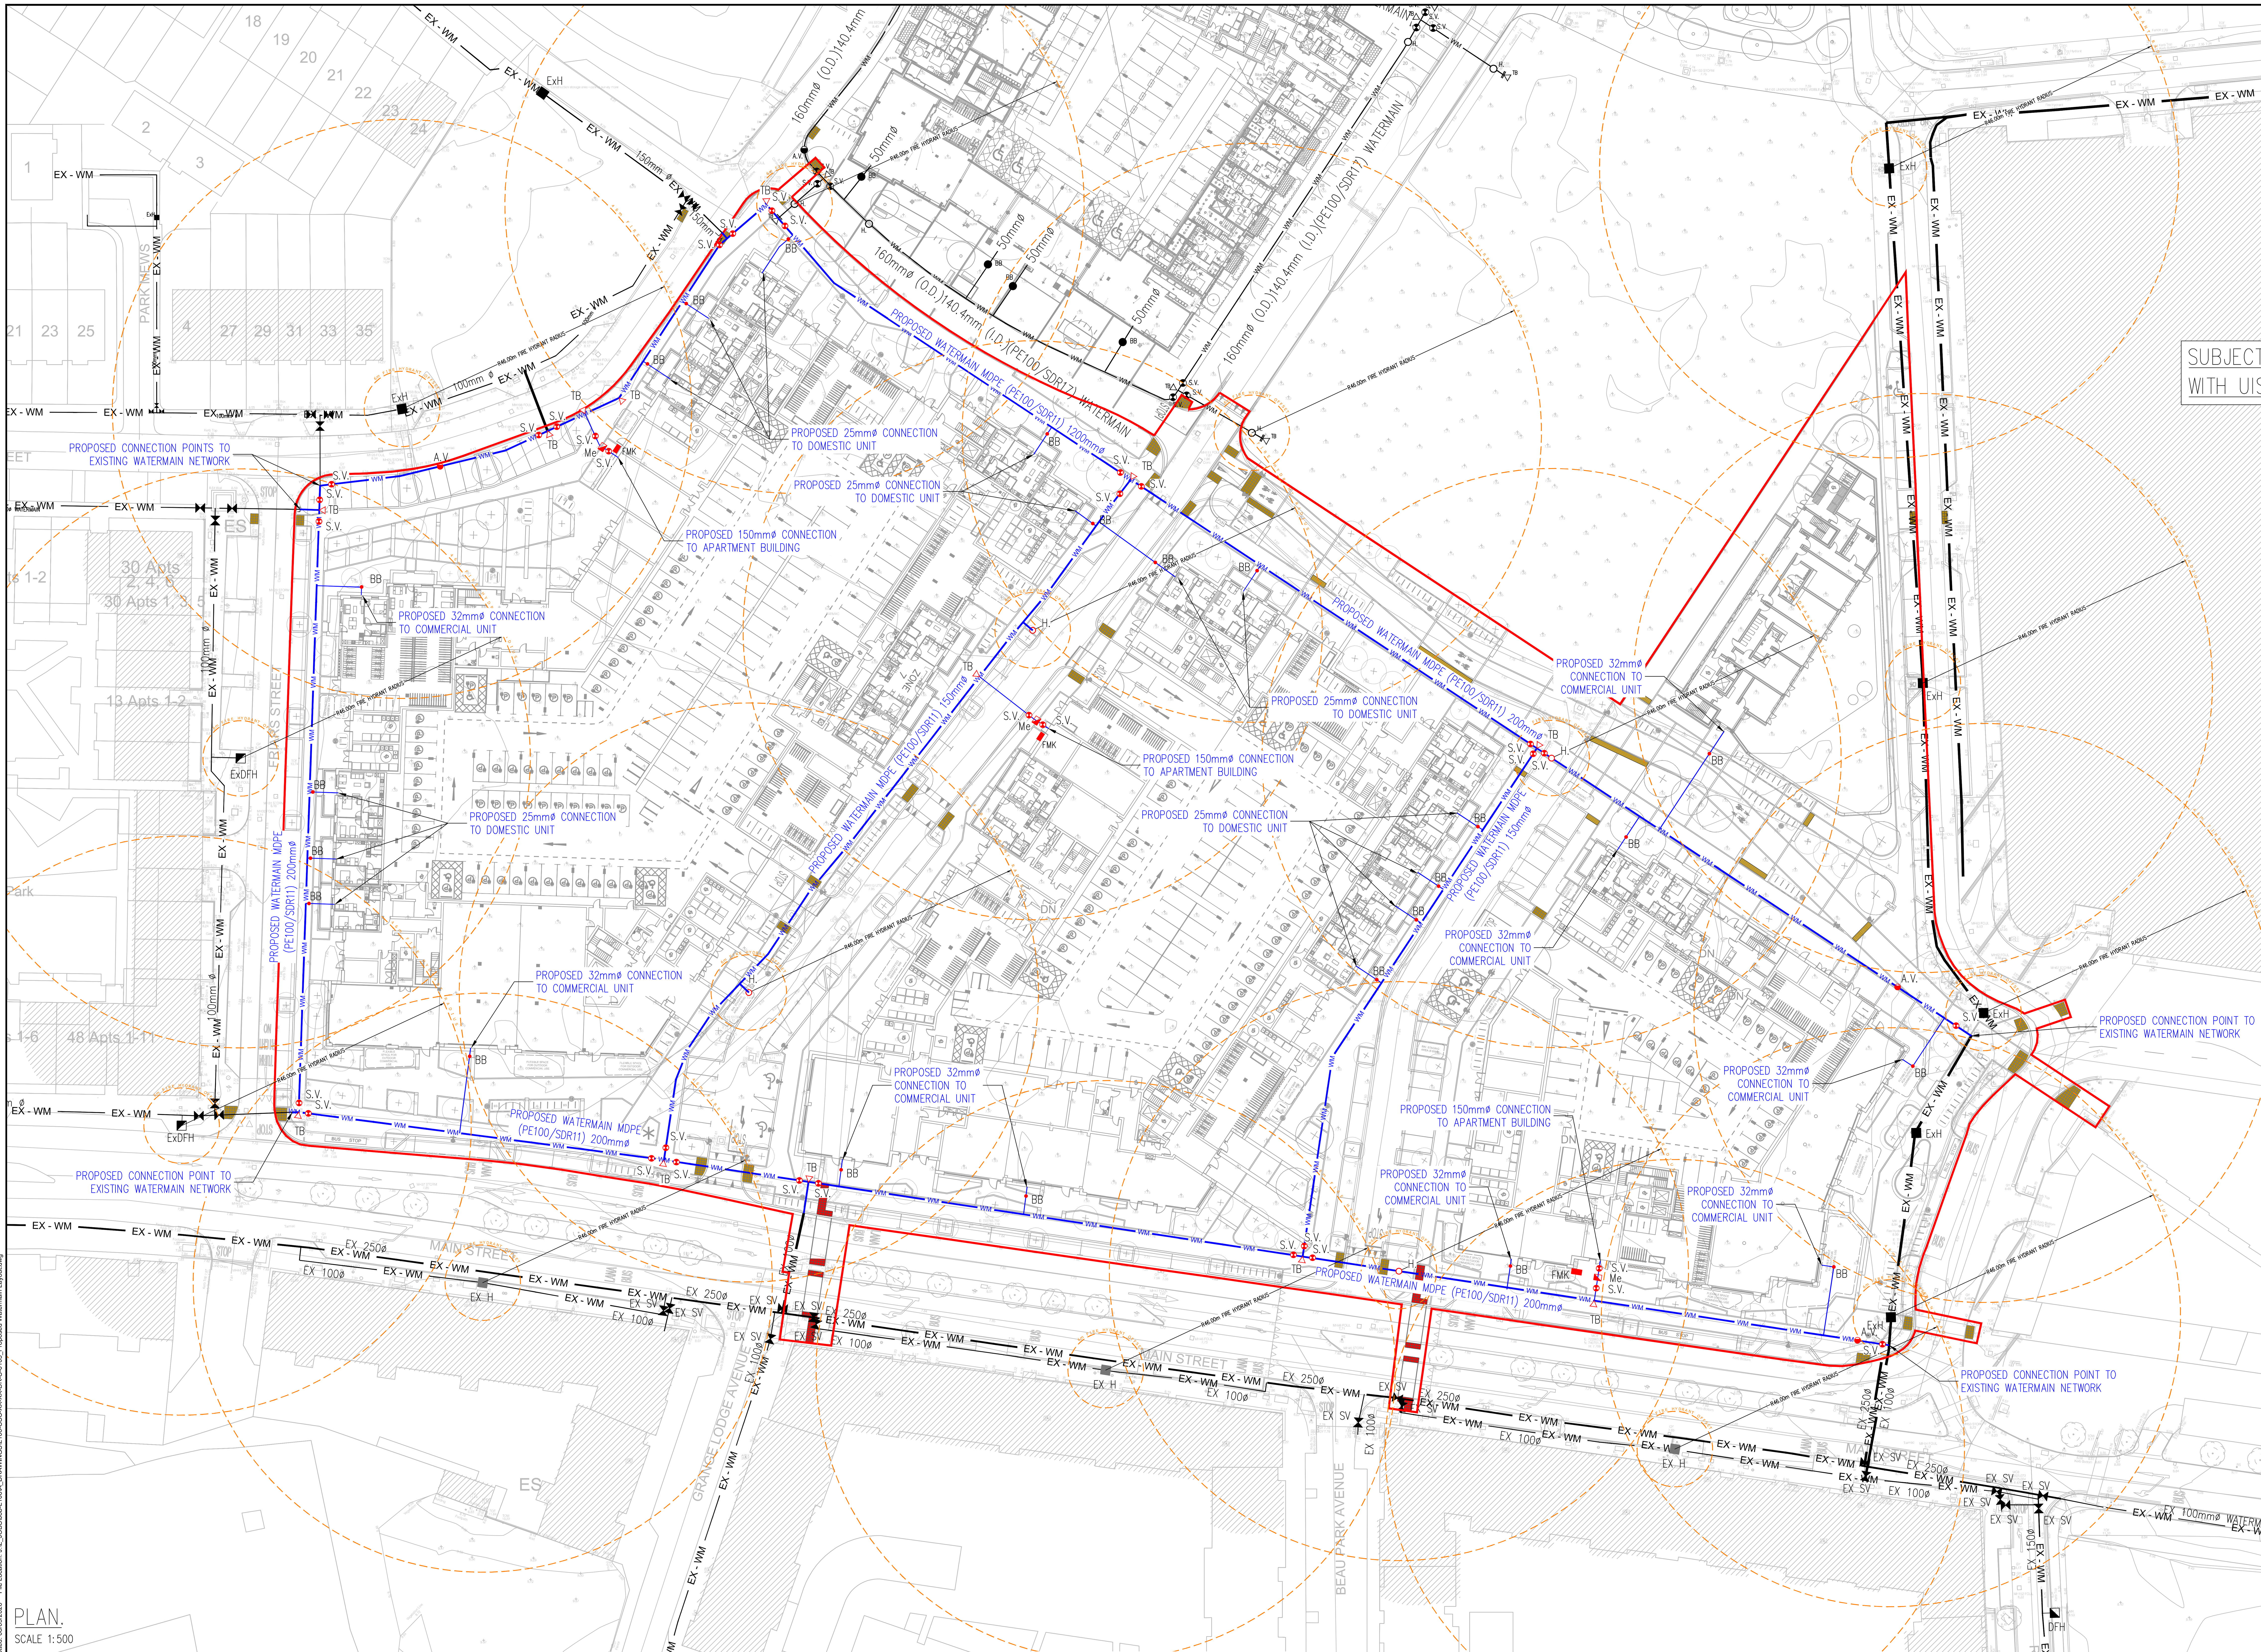


WATERMAIN LEGEND:

- SITE BOUNDARY
- EXISTING WATERMAIN (EX - WM)
- PROPOSED WATERMAIN (WM)
- PROPOSED SLUICE VALVE (S.V.)
- PROPOSED AIR VALVE (A.V.)
- PROPOSED HYDRANT (H.)
- PROPOSED BOUNDARY BOX (APARTMENT BLOCK METER) (Me)
- FLOW METER KIOSK (FMK)
- PROPOSED BULK METER (BB)

PLANNING DRAWING

NOT FOR CONSTRUCTION.
ALL LEVELS GIVEN ARE RELATIVE TO ORDNANCE DATUM.
THIS DRAWING HAS BEEN ISSUED FOR INFORMATION PURPOSES ONLY AND MUST NOT BE USED FOR CONSTRUCTION UNDER ANY CIRCUMSTANCES.

NOTES

1. For setting out refer to Architect's drawings.
2. This drawing to be read in conjunction with all other Architectural and Engineering drawings and all other relevant drawings and Specifications.
3. DO NOT SCALE THIS DRAWING. Use figured dimensions only.
4. No part of this document may be reproduced or transmitted in any form or stored in any retrieval system of any nature without the written permission as copyright holder except as agreed for use on the project for which the document was originally issued.
5. Ordnance Survey Ireland Licence Number EN 0074026.

REV	DESCRIPTION	DRN. BY	CHK. BY	DATE
P1	ISSUE FOR LRD OPINION	SC	FDB	19.11.2025
P2	REVISED WATERMAIN LAYOUT	SC	NA	20.03.2026
P3	ISSUE FOR LRD STAGE 3	SC	FDB	08.05.2026

PROJECT	CLONGRIFFIN WIDER LANDS
CLIENT	LAND DEVELOPMENT AGENCY
JOB No.	L106
DRAWING No.	L106-CSC-XX-XX-DR-C-0105
STATUS	S2 - Shared (Coordination)
DRAWN BY	SC
CHECKED BY	FB
REVISION	P3
TITLE	PROPOSED WATERMAIN LAYOUT
SCALE	1:500 @ A1
DATE	SEPT. '25

CS CONSULTING
Civil , Structural & Traffic Engineering
Head Office: 19-22 Dame Street, Dublin 2.
t: +353 (0)1 5480863 e: info@csconsulting.ie w: www.csconsulting.ie

Last saved by: Stephen.Curran(08/05/2026) Last Plotted: 08/05/2026 File Location: J:\L_JOBS\Job-L106\A_DRAWINGS\L106-CSC-XX-XX-DR-C-0105_Proposed Watermain Layout.dwg