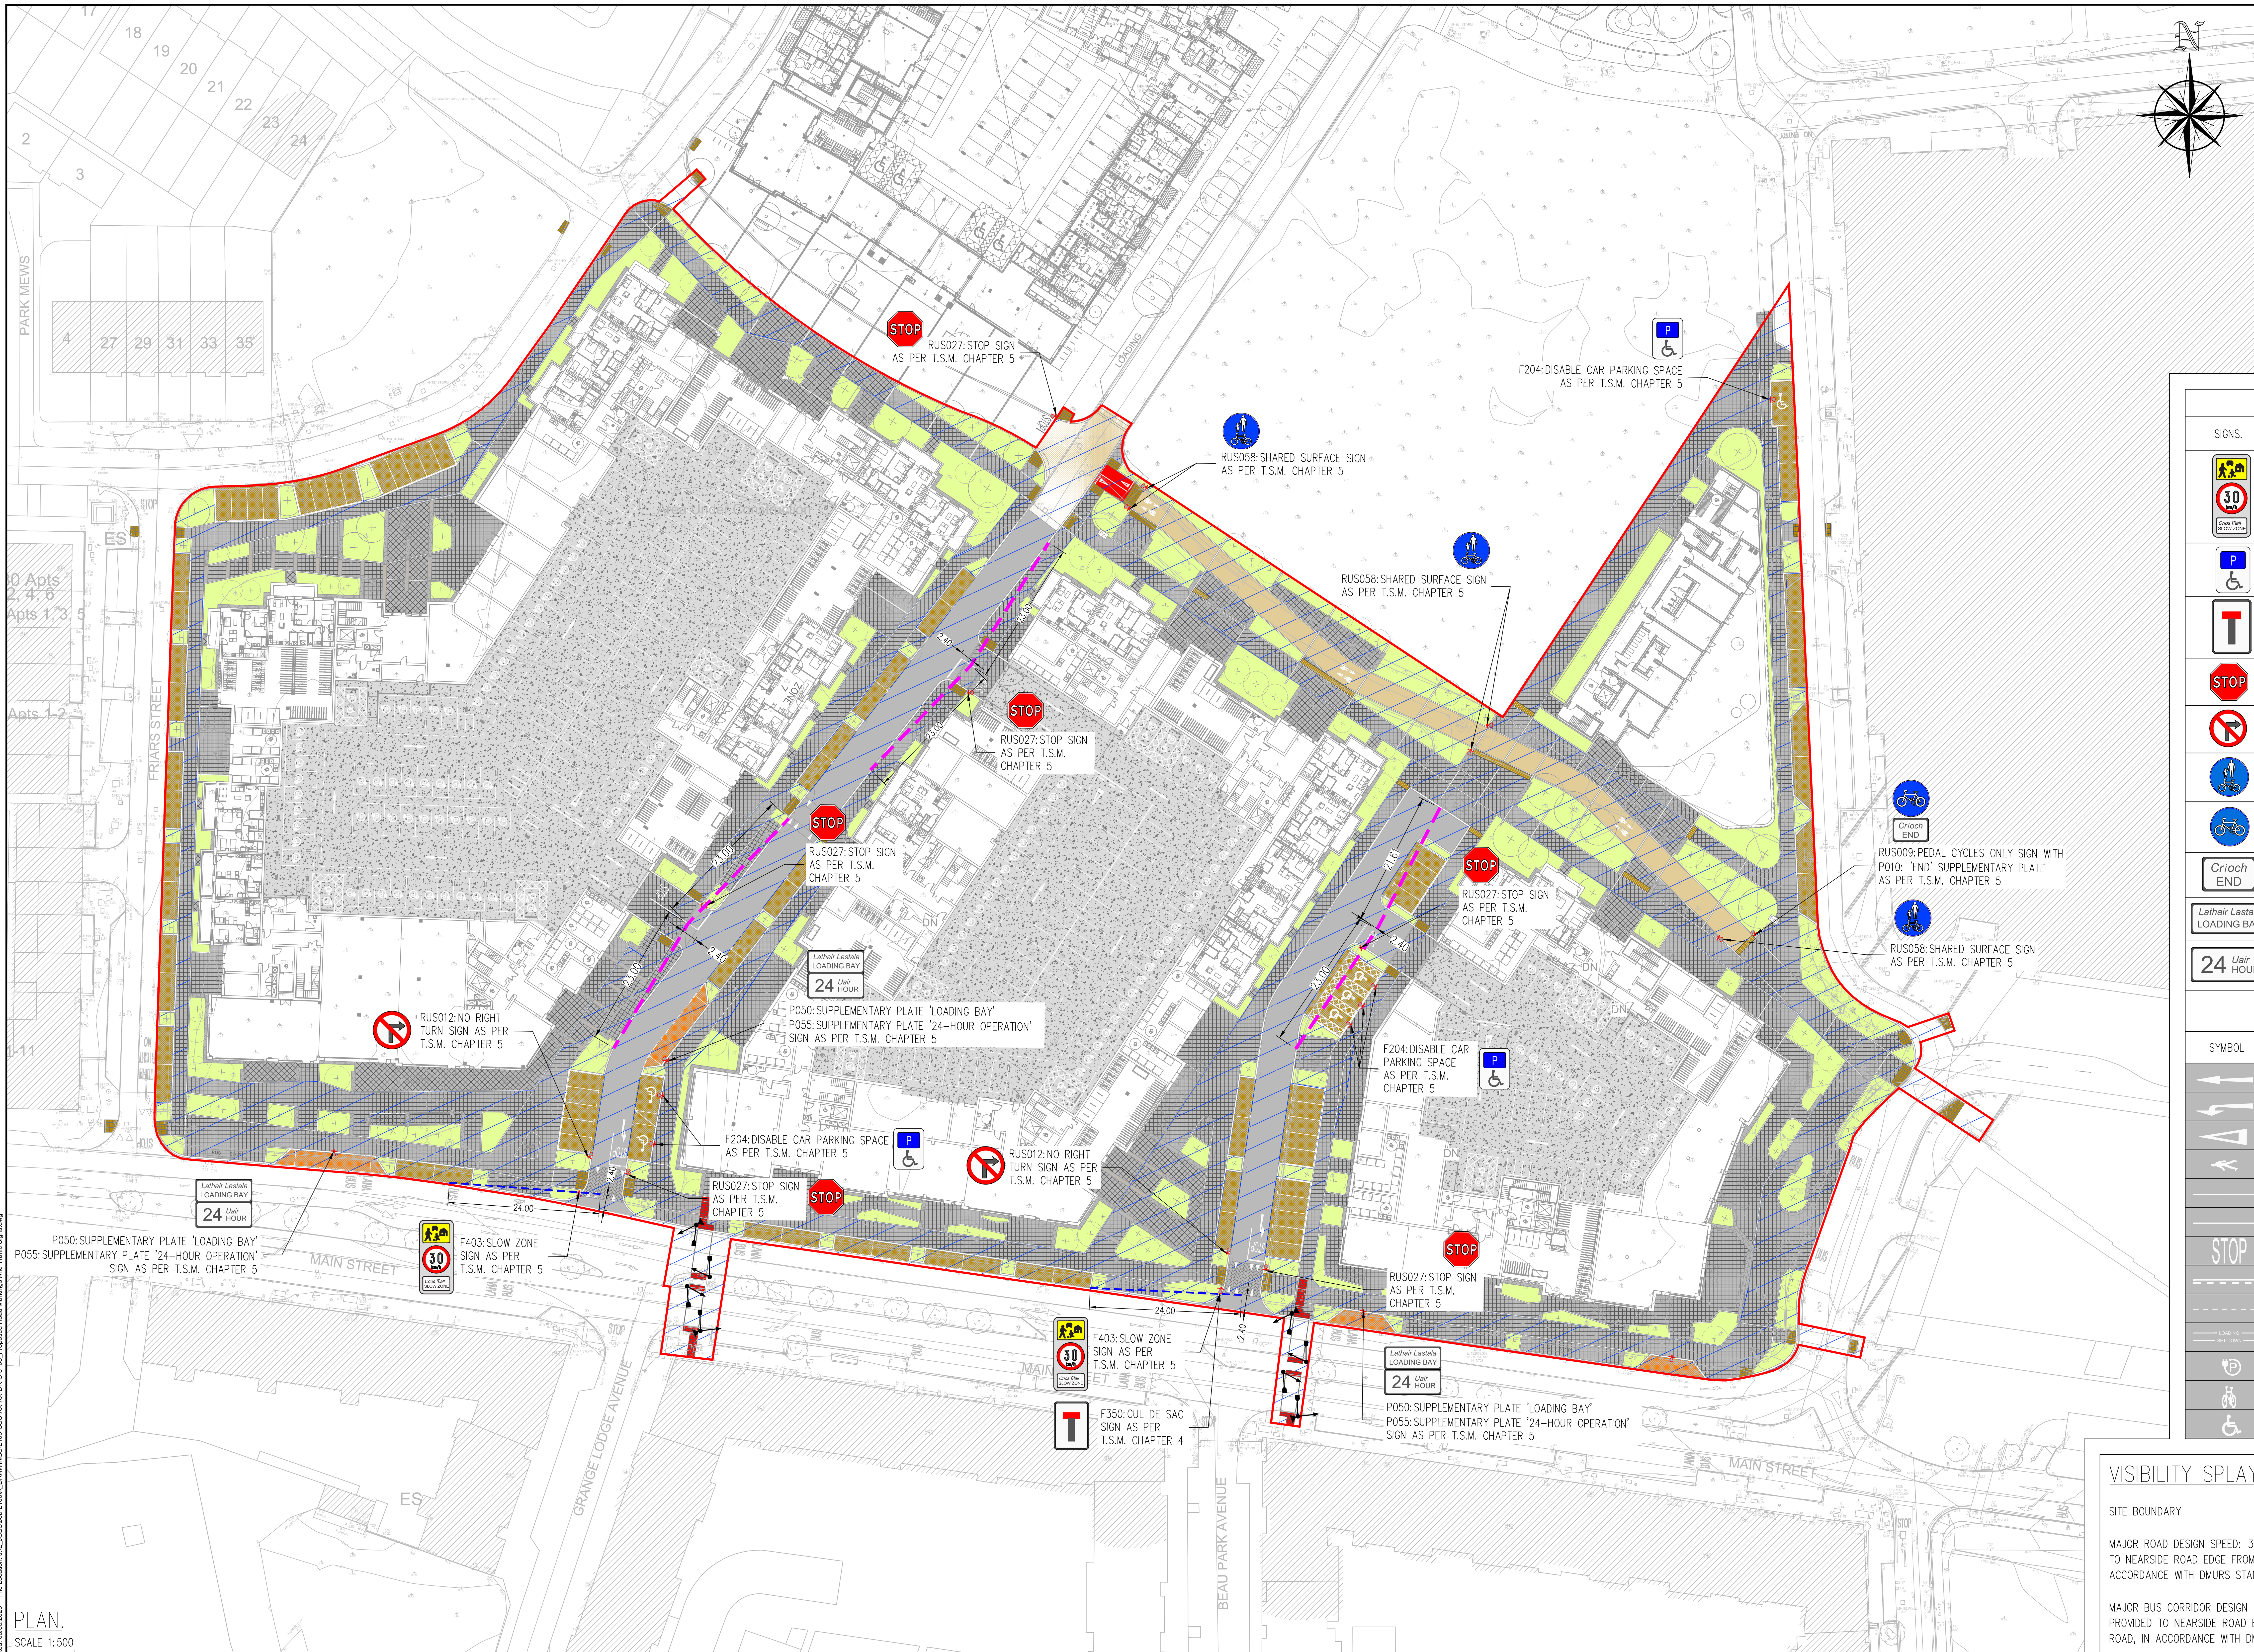


ROADS LEGEND:

- SITE BOUNDARY
- PROPOSED ROAD
- PROPOSED CONCRETE
- PROPOSED FOOTPATH PAVING FLAGS
- PROPOSED PARKING/LOADING SPACE
- PROPOSED SHARED ROUTE
- PROPOSED CYCLE TRACK
- PROPOSED LANDSCAPING
- PROPOSED RAISED TABLES
- PROPOSED TACTILE PAVING RED COLOURED (CONTROLLED PEDESTRIAN CROSSING)
- PROPOSED TACTILE PAVING BUFF COLOURED (UNCONTROLLED CROSSING)
- PROPOSED CORDUROY TACTILE PAVING
- AREA TO BE TAKEN IN CHARGE

TRAFFIC SIGNS.

SIGNS.	DESCRIPTION	DOE TRAFFIC SIGNS MANUAL REFERENCE.
30 km/h Crios Mall SLOW ZONE	SLOW ZONE 30km/h	F403
P	DISABLE CAR PARKING SPACE	F204
	CUL DE SAC SIGN	F350
STOP	STOP SIGN	RUS 027
	NO RIGHT TURN	RUS 012
	SHARED TRACK FOR PEDAL CYCLES AND PEDESTRIANS	RUS 058
	PEDAL CYCLES ONLY	RUS 009
Crioch END	SUPPLEMENTARY PLATE	P 010
Lathair Lastala LOADING BAY	SUPPLEMENTARY PLATE	P 050
24 Uair HOUR	SUPPLEMENTARY PLATE	P 055

ROAD MARKINGS.

SYMBOL	DESCRIPTION	REFERENCE	COLOUR
	DIRECTION ARROW – STRAIGHT AHEAD	RRM 004	WHITE
	DIRECTION ARROW – LEFT	RRM 005	WHITE
	TRIANGULAR YIELD MARKING	M 115	WHITE
	PEDESTRIAN SYMBOL	M 111	WHITE
	CONTINUOUS SINGLE CENTRE LINE	RRM 001	WHITE
	STOP LINE	RRM 017	WHITE
STOP	STOP	RRM 144	WHITE
	NO ENTRY LINE	RRM 019	WHITE
	BROKEN EDGE LINE	RRM 023	WHITE
LOADING SET-DOWN	SET DOWN/LOADING BAY	RRM 009	WHITE
	EV RECHARGING BAY MARKINGS	RRM 035	WHITE
	CYCLE SYMBOL	M 116	WHITE
	DISABLED PERSONS SYMBOL	RRM 015	WHITE

VISIBILITY SPLAY LEGEND:

- SITE BOUNDARY
- MAJOR ROAD DESIGN SPEED: 30km/h. 23m CLEAR SIGHTLINE PROVIDED TO NEARSIDE ROAD EDGE FROM 2.4m SETBACK ALONG MINOR ROAD, IN ACCORDANCE WITH DMURS STANDARDS.
- MAJOR BUS CORRIDOR DESIGN SPEED: 30km/h. 24m CLEAR SIGHTLINE PROVIDED TO NEARSIDE ROAD EDGE FROM 2.4m SETBACK ALONG MINOR ROAD, IN ACCORDANCE WITH DMURS STANDARDS.

PLANNING DRAWING

NOT FOR CONSTRUCTION.
ALL LEVELS GIVEN ARE RELATIVE TO ORDNANCE DATUM.
THIS DRAWING HAS BEEN ISSUED FOR INFORMATION PURPOSES ONLY AND MUST NOT BE USED FOR CONSTRUCTION UNDER ANY CIRCUMSTANCES.

NOTES

1. For setting out refer to Architect's drawings.
2. This drawing to be read in conjunction with all other Architectural and Engineering drawings and all other relevant drawings and Specifications.
3. DO NOT SCALE THIS DRAWING. Use figured dimensions only.
4. No part of this document may be reproduced or transmitted in any form or stored in any retrieval system of any nature without the written permission as copyright holder except as agreed for use on the project for which the document was originally issued.
5. Ordnance Survey Ireland Licence Number EN 0074026.

REV	DESCRIPTION	DRN. BY	CHK. BY	DATE
P1	ISSUE FOR LRD OPINION	SC	FDB	19.11.2025
P2	ISSUE FOR LRD STAGE 3	SC	FDB	08.05.2026

PROJECT	CLONGRIFFIN WIDER LANDS		
CLIENT	LAND DEVELOPMENT AGENCY		
JOB No.	L106		
DRAWING No.	L106-CSC-XX-XX-DR-C-0108		
STATUS	S2 - Shared (Coordination)	DRAWN BY SC	CHECKED BY FB	REVISION P2
TITLE	PROPOSED ROAD MARKINGS & TRAFFIC SIGNS	SCALE 1:500 @ A1	DATE SEPT. '25

CS CONSULTING
Civil , Structural & Traffic Engineering
Head Office: 19-22 Dame Street, Dublin 2.
t: +353 (0)1 5480863 e: info@csconsulting.ie w: www.csconsulting.ie

Last saved by: Stephen.Curran(08/05/2026) Last Plotted: 08/05/2026 File Location: J:\L_JOBS\Job-L106\A_DRAWINGS\L106-CSC-XX-XX-DR-C-0108_Proposed Road Markings And Traffic Signs.dwg