

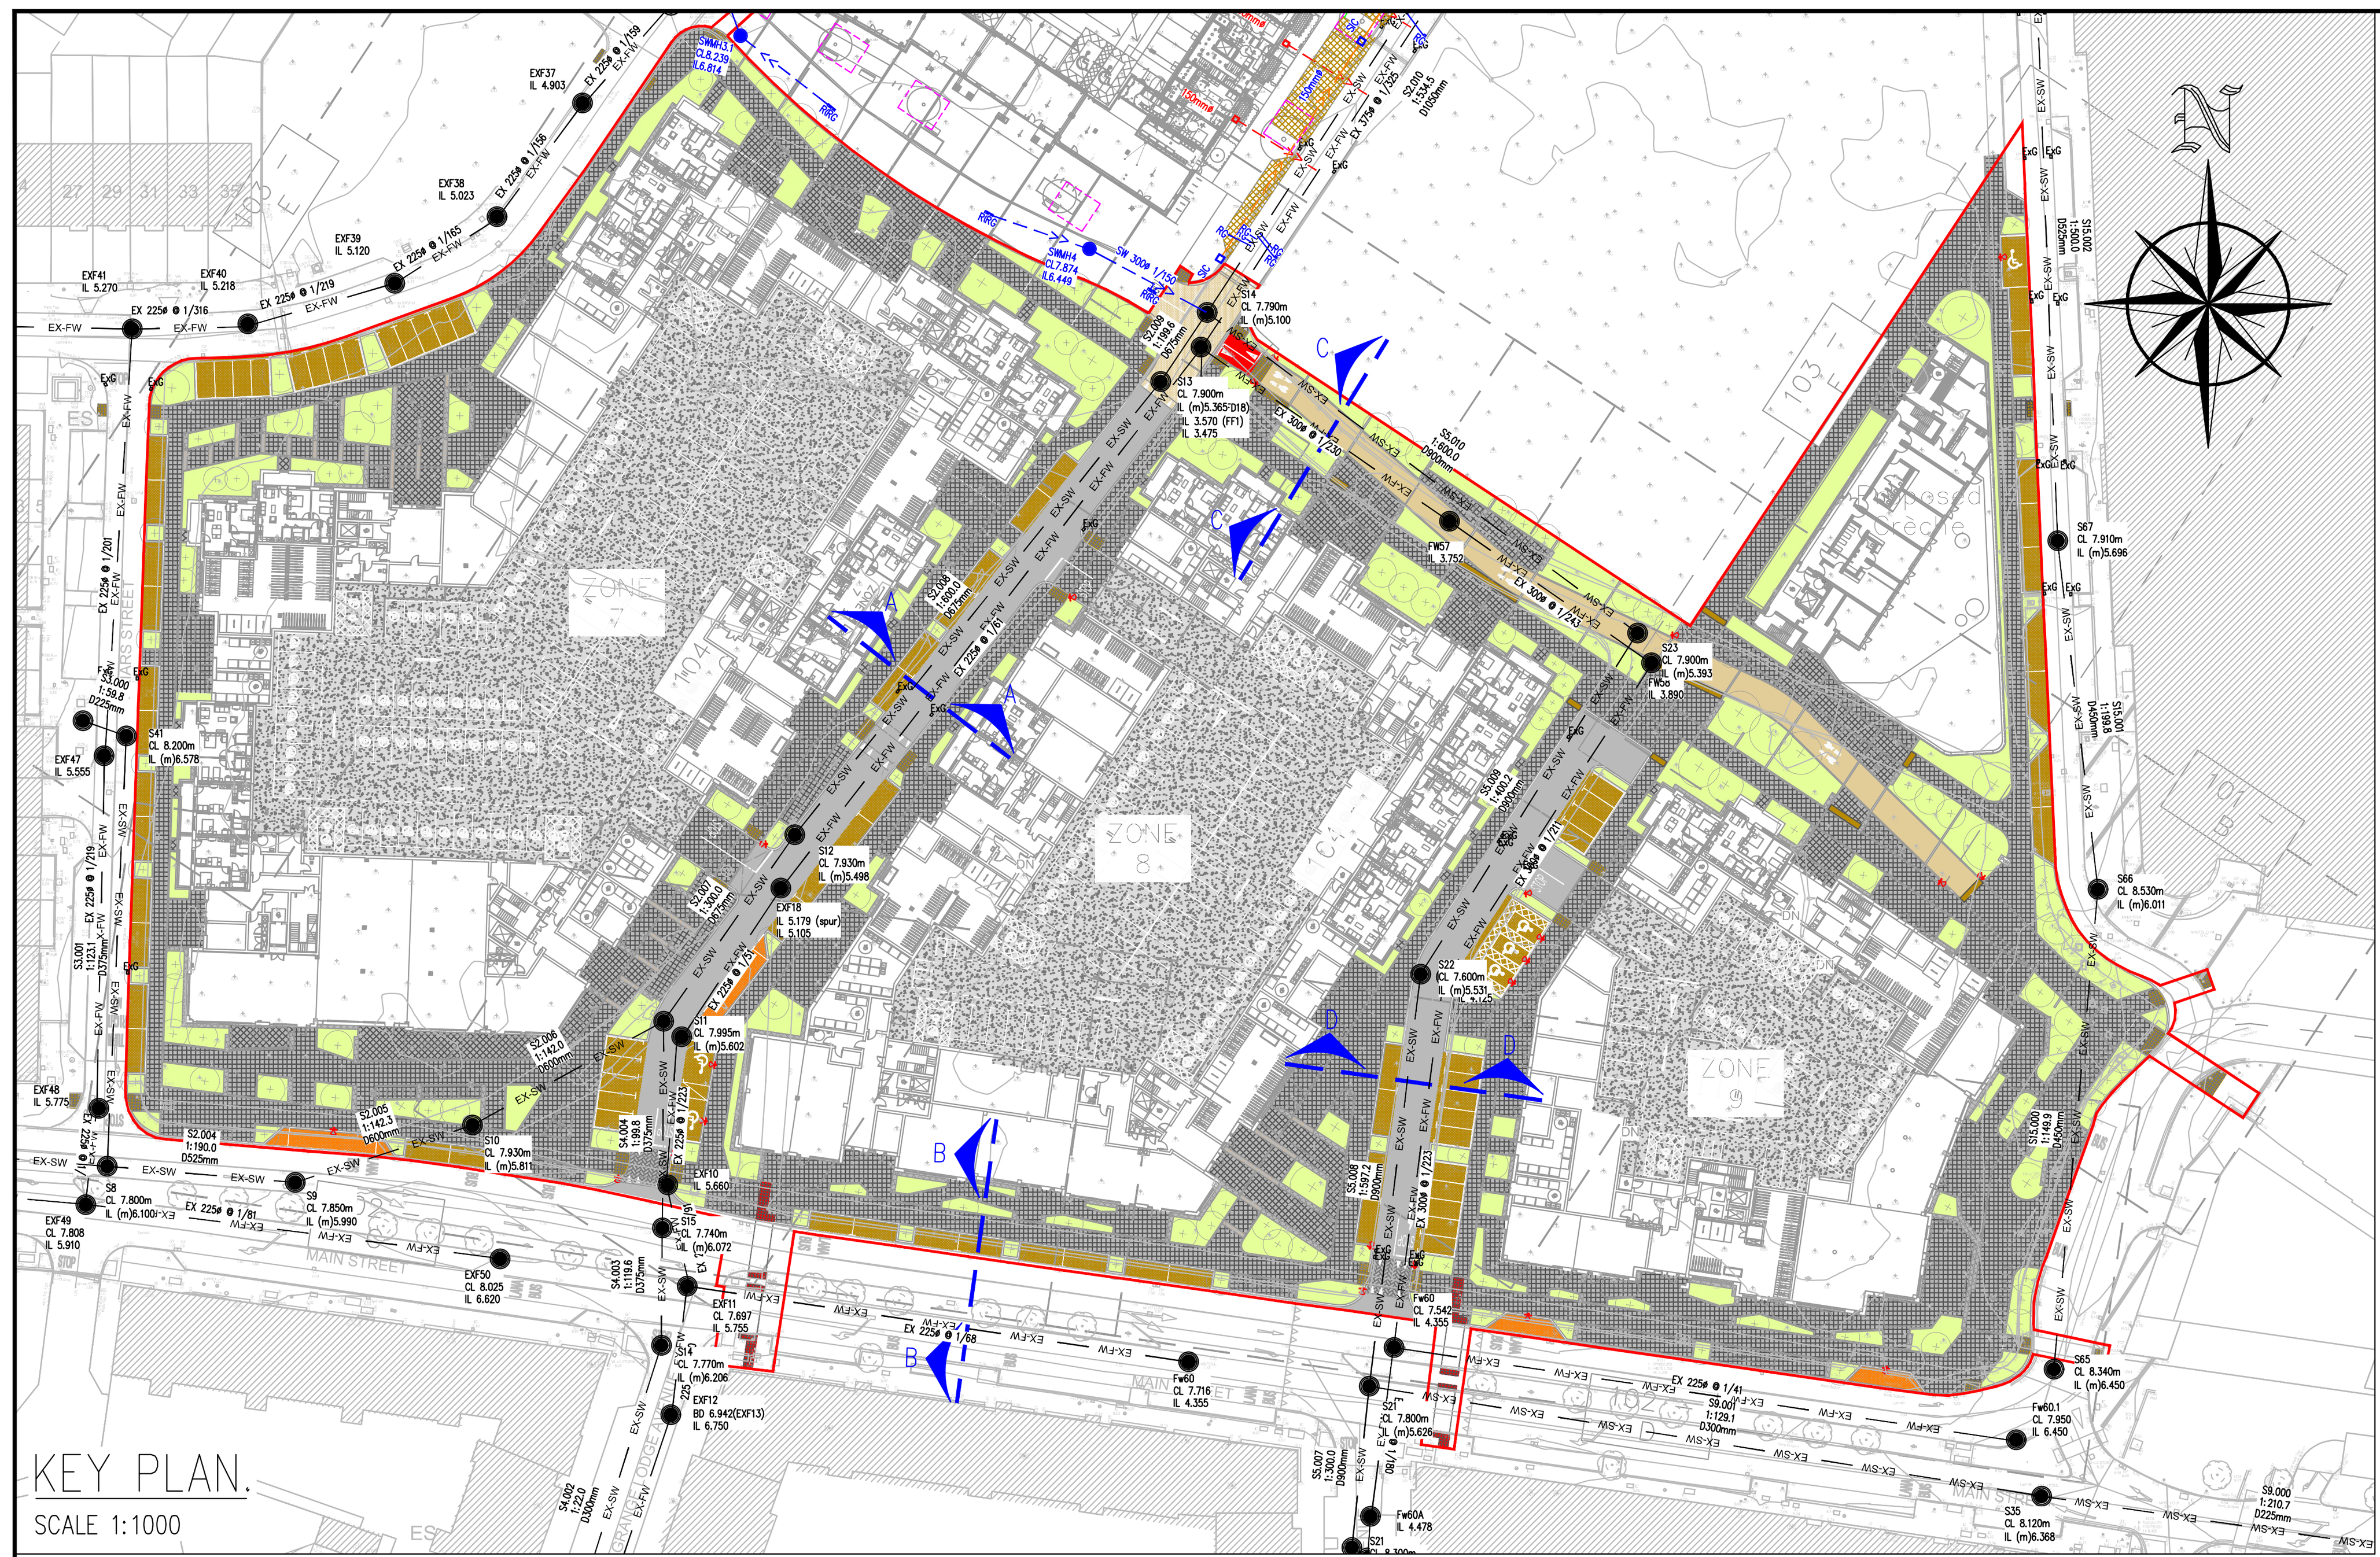


KEY PLAN.
SCALE 1:1000

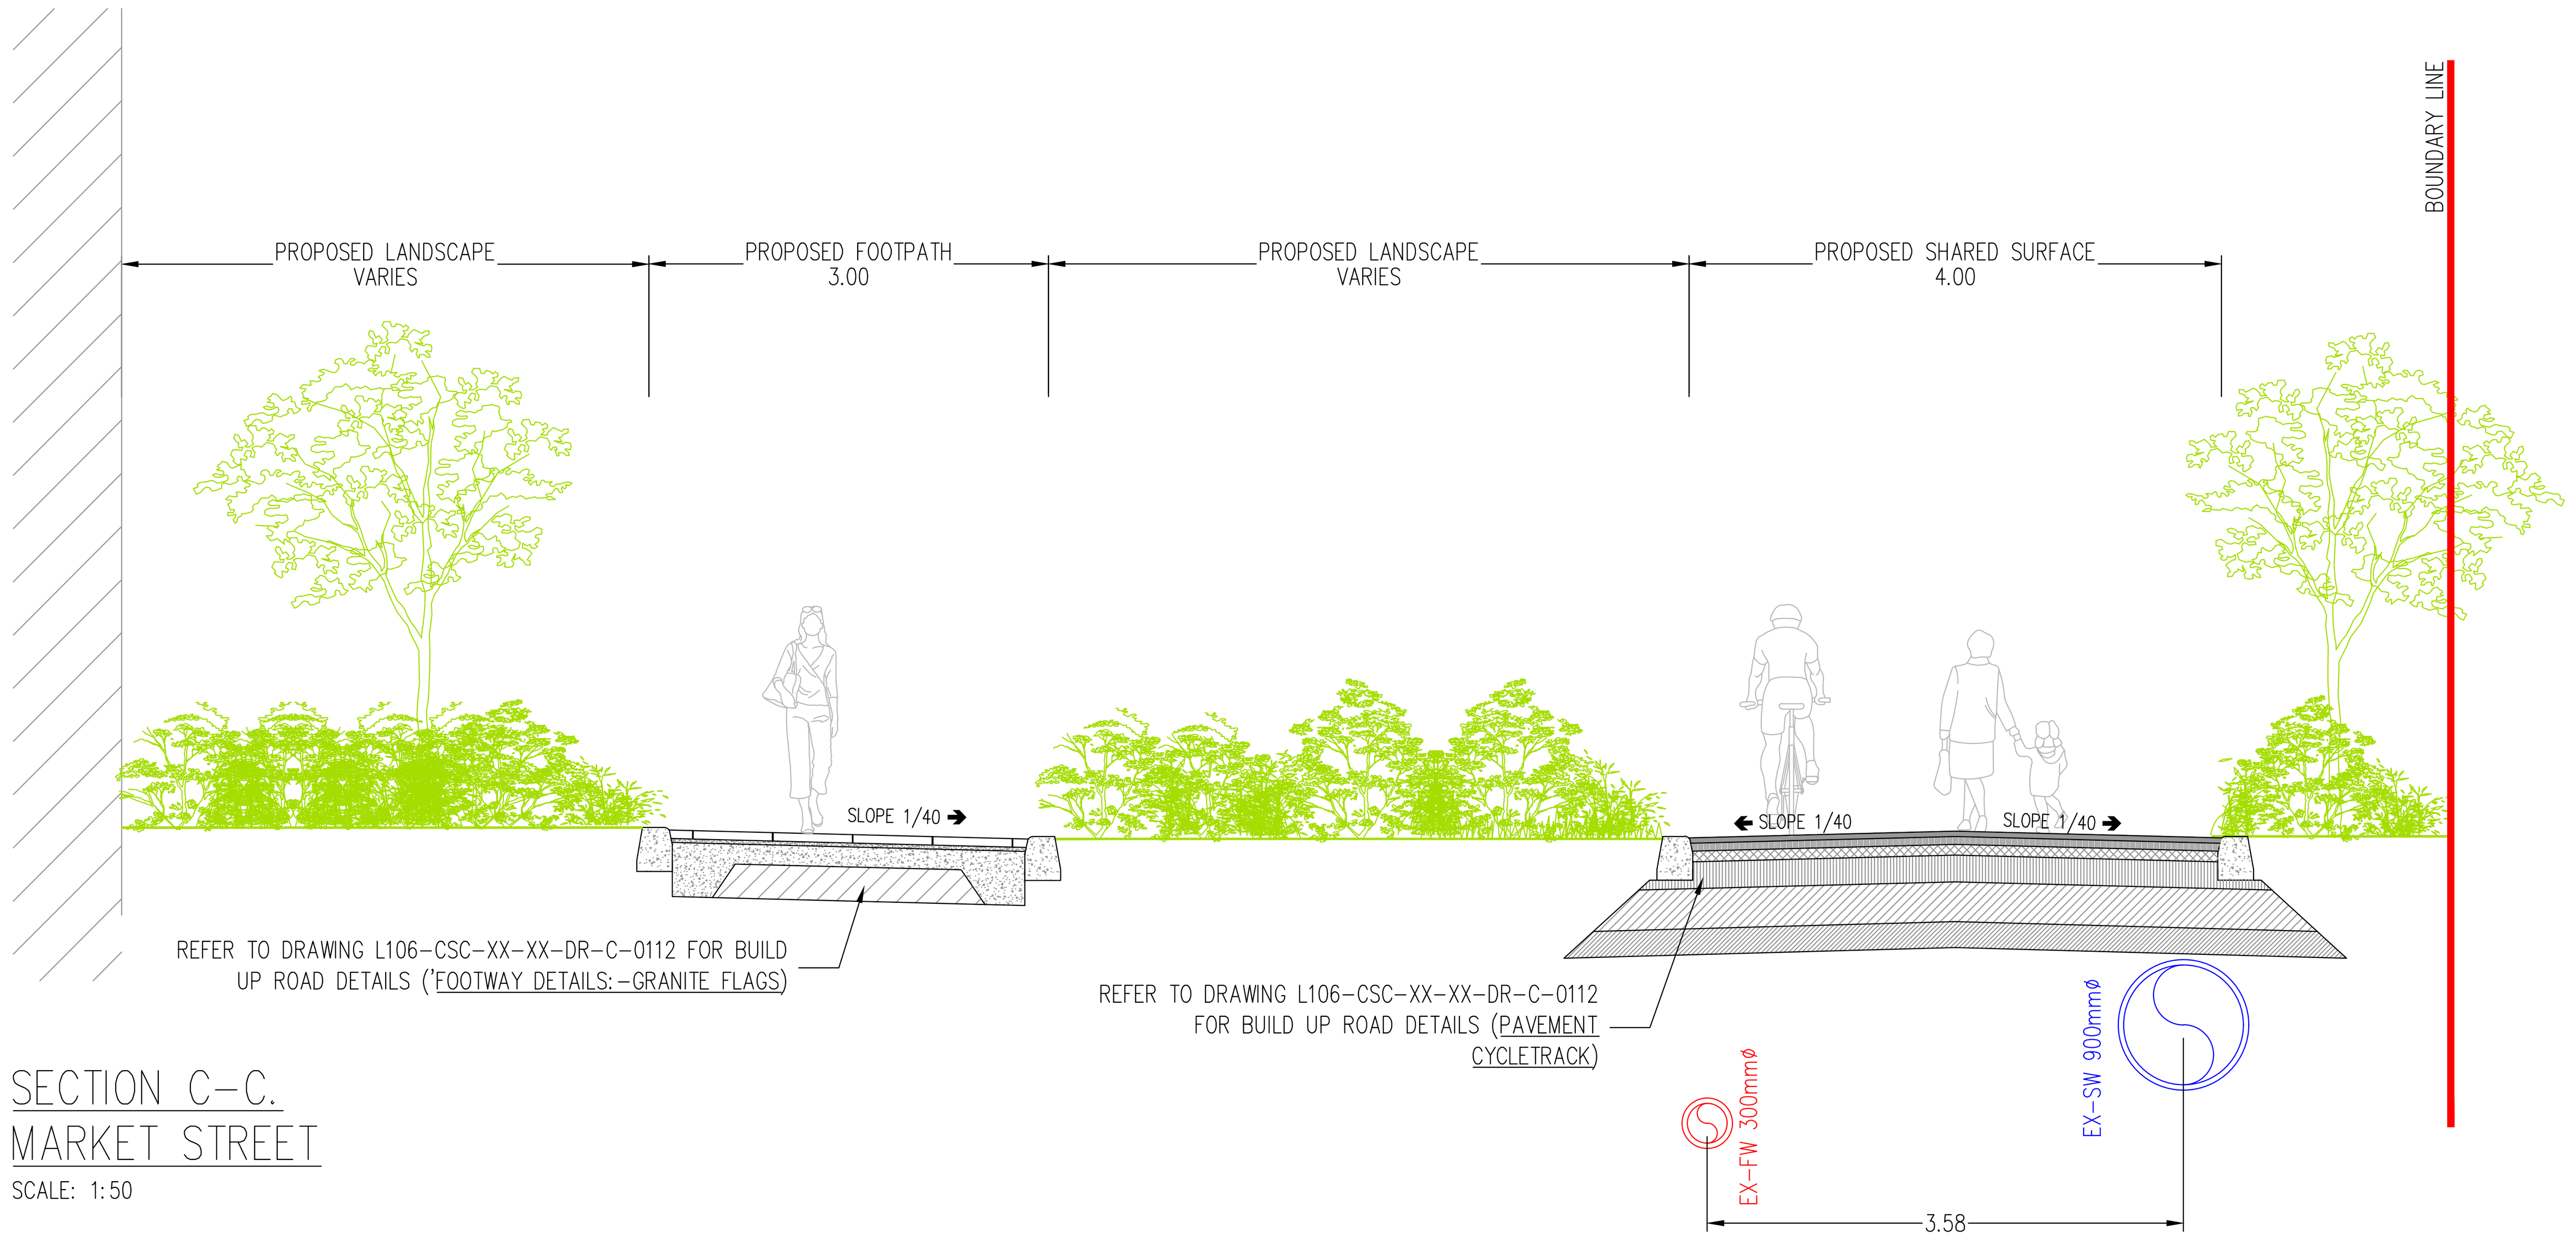

SECTION C-C.
MARKET STREET
SCALE: 1:50

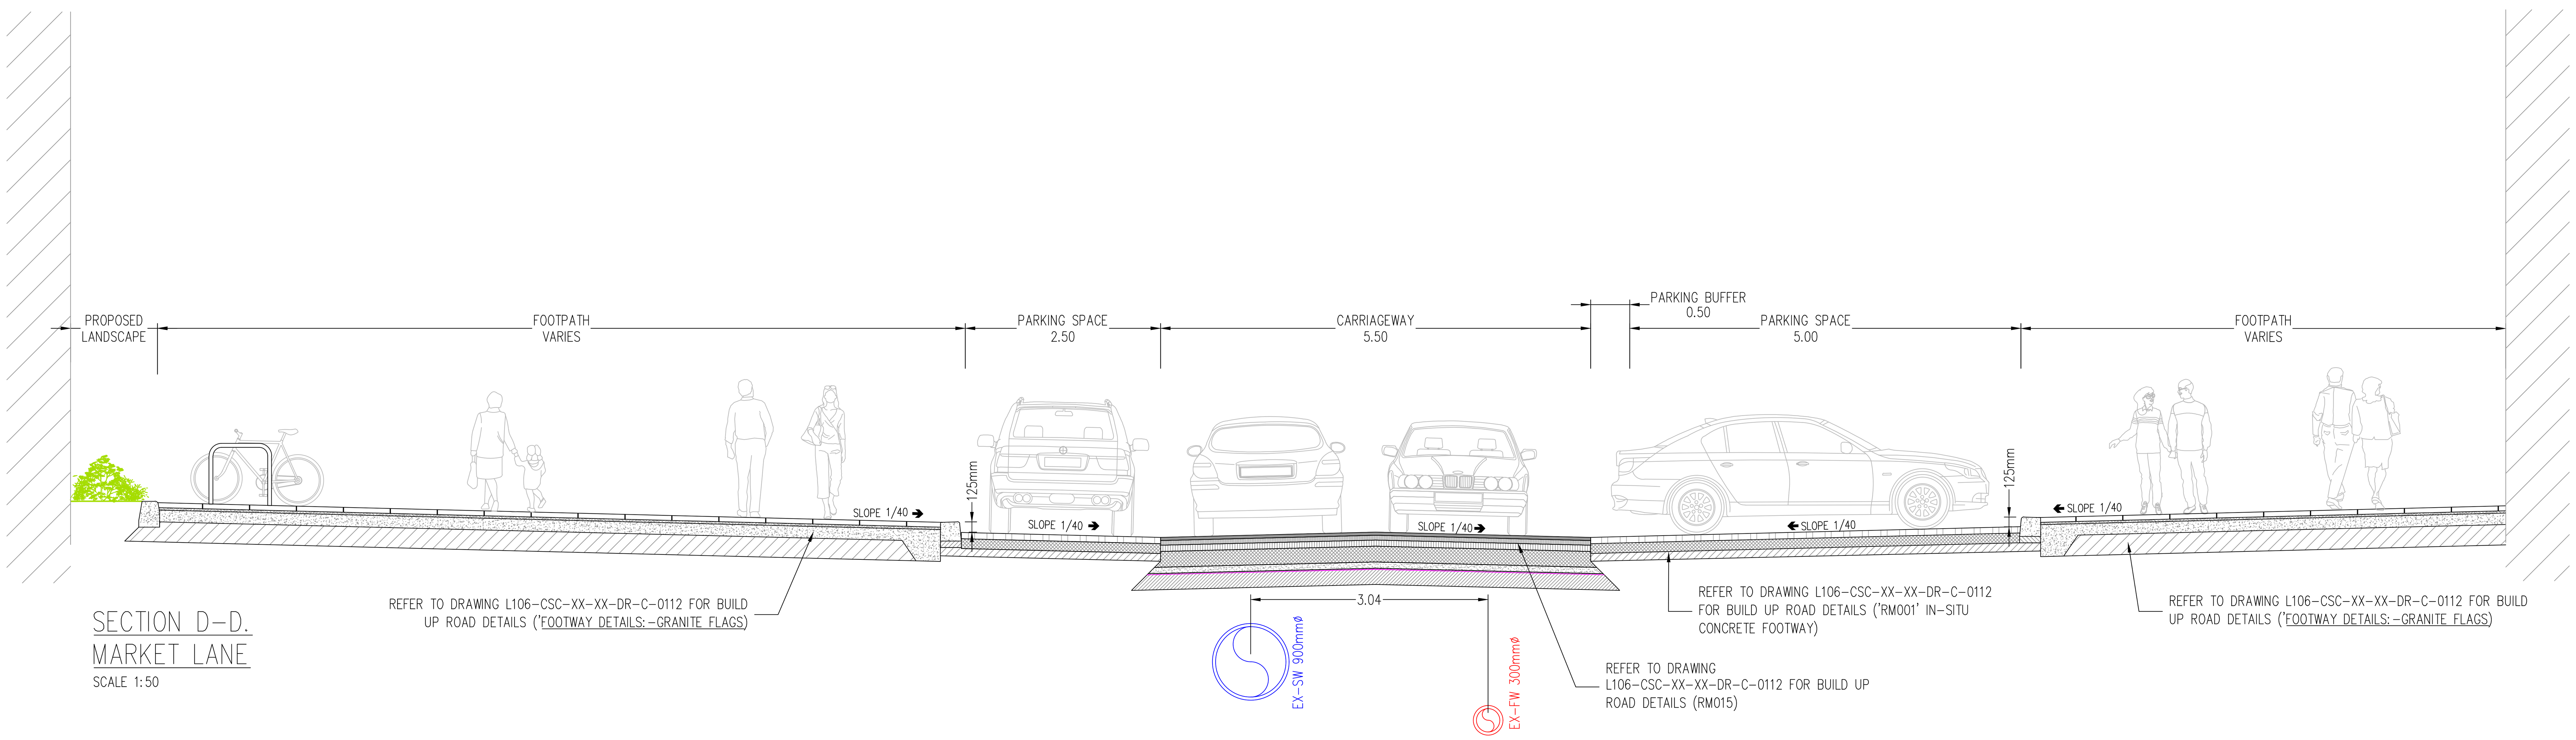

SECTION D-D.
MARKET LANE
SCALE 1:50

Last saved by: Stephen.Curran(08/05/2026) Last Plotted: 08/05/2026 File Location: J:\L_JOBS\Job-L106\A_DRAWINGS\L106-CSC-XX-XX-DR-C-0109-0110_Typical Cross Sections.dwg

PLANNING DRAWING
NOT FOR CONSTRUCTION.
ALL LEVELS GIVEN ARE
RELATIVE TO ORDNANCE DATUM.
THIS DRAWING HAS BEEN ISSUED FOR INFORMATION PURPOSES ONLY AND MUST NOT BE USED FOR CONSTRUCTION UNDER ANY CIRCUMSTANCES.

NOTES

1. For setting out refer to Architect's drawings.
2. This drawing to be read in conjunction with all other Architectural and Engineering drawings and all other relevant drawings and Specifications.
3. DO NOT SCALE THIS DRAWING. Use figured dimensions only.
4. No part of this document may be reproduced or transmitted in any form or stored in any retrieval system of any nature without the written permission as copyright holder except as agreed for use on the project for which the document was originally issued.
5. Ordnance Survey Ireland Licence Number EN 0074026.

REV	DESCRIPTION	DRN. BY	CHK. BY	DATE
P1	ISSUE FOR LRD OPINION	SC	FDB	19.11.2025
P2	ISSUE FOR LRD STAGE 3	SC	FDB	08.05.2026

PROJECT	CLONGRIFFIN WIDER LANDS
CLIENT	LAND DEVELOPMENT AGENCY
JOB No.	L106
DRAWING No.	L106-CSC-XX-XX-DR-C-0110
STATUS	S2 - Shared (Coordination)
DRAWN BY	SC
CHECKED BY	FB
REVISION	P2
TITLE	TYPICAL CROSS SECTIONS SHEET 2 OF 2
SCALE	1:50 @ A1
DATE	SEPT. '25

CS CONSULTING
Civil , Structural & Traffic Engineering
Head Office: 19-22 Dame Street, Dublin 2.
t: +353 (0)1 5480863 e: info@csconsulting.ie w: www.csconsulting.ie