


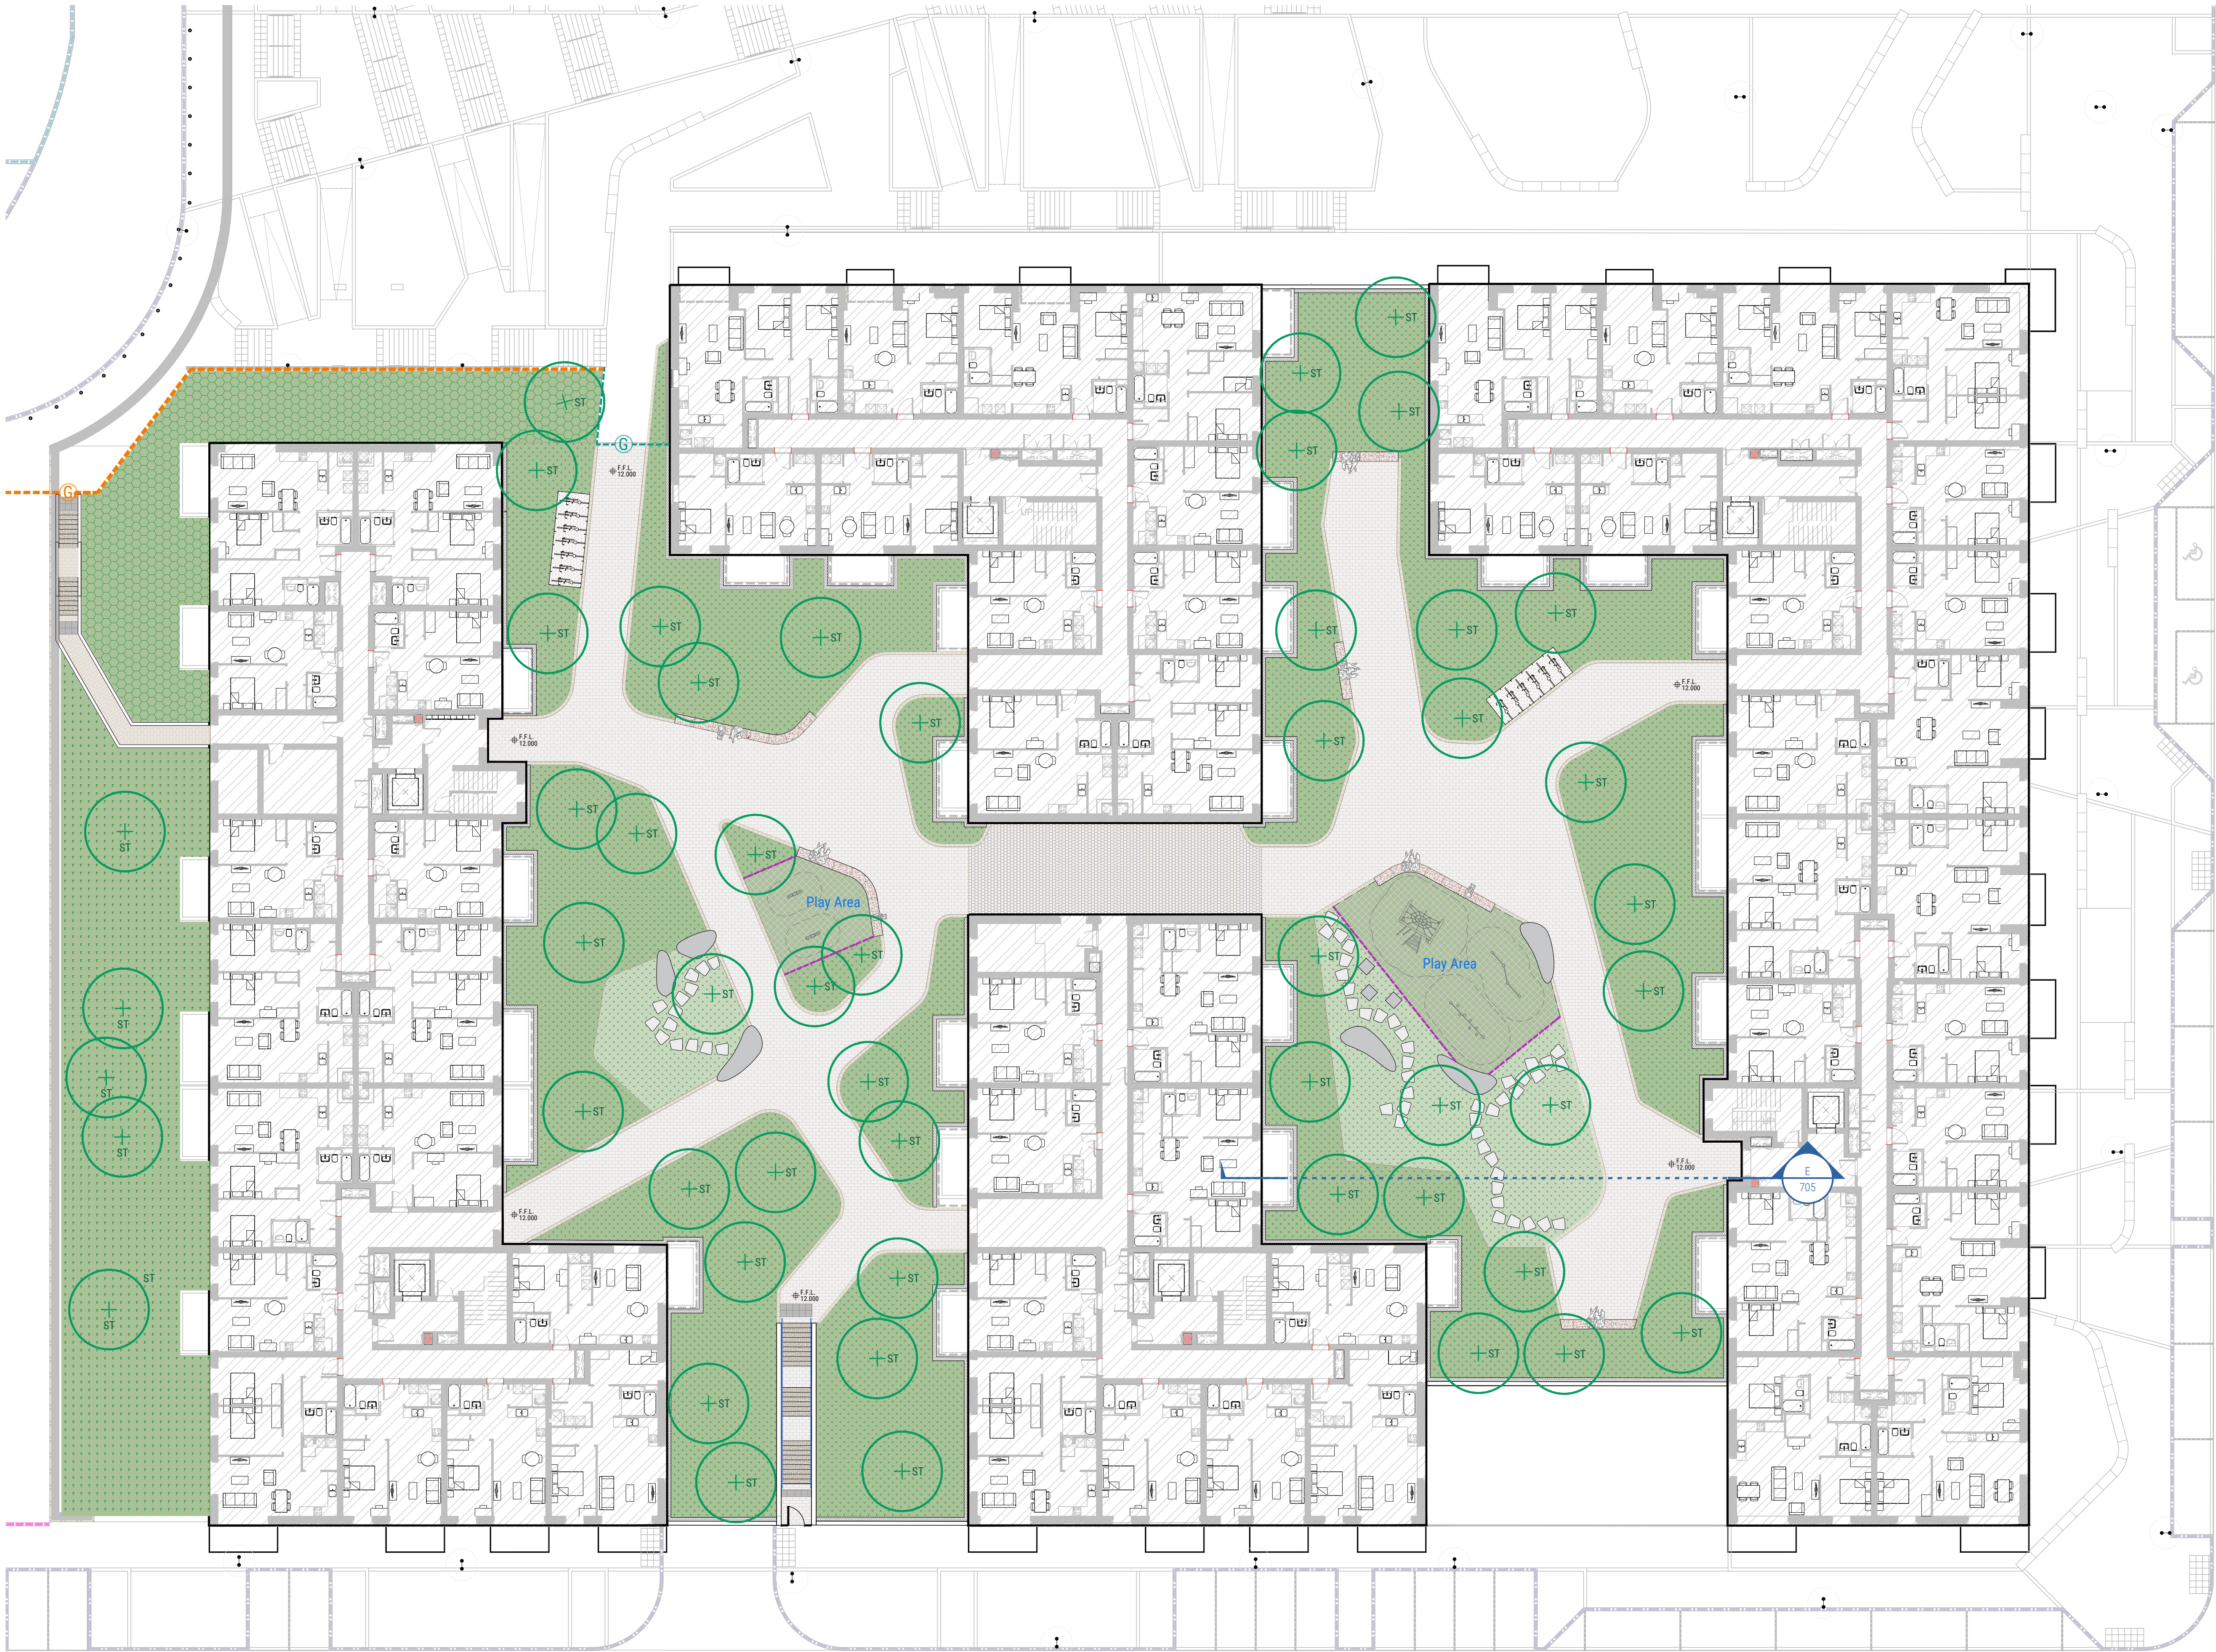

- KEY:
- Building Line, Level 01
Refer to Architect's Drawings
 - Balcony Brick Line
Refer to Architect's Drawings
 - Surface Type 01
Premium Finish: Aggregate Sett Units
 - Surface Type 02
Quality Finish: Aggregate Stone Setts
 - Surface Type 04
Permeable Resin-bound Finish
 - Surface Type 6
SAFA Grass - Rubber Matting
 - Flight of Steps
Precast Step Units
 - Edge Kerb Delineation
Precast stone aggregate system
 - Aluminium Edge
Flush boundary between two surfaces
 - Linear Seatwall
Precast Modular Concrete Units
 - Bicycle Parking Stand
Stainless Steel Sheffield Unit
 - Finish Level, Proposed
Subject to Design Team Coordination
 - 250mm Gravel Trim
Subject to Design Team Coordination
 - Street Furniture
Precast Concrete Bench
 - Stepping Stones
Subject to Design Team Coordination
 - Softworks: Groundcover Mix
Subject to Detailed Plant Schedule
 - Softworks: Amenity Lawn
Subject to Detailed Plant Schedule
 - Specimen Tree, Proposed
Subject to Detailed Plant Schedule

notes

Do not scale from drawing, use figured dimensions only.
All dimensions are to be checked on site by contractor prior to commencement of all work.
Discrepancies should be reported immediately.
This drawing is to be read in conjunction with all other TPHC drawings and specification.
This drawing is the copyright of the Landscape Architect and must not be reproduced or used without permission.
Ordnance information base information shown is reproduced from Ordnance Survey material © Crown copyright 2018 Licence Number 100034836.

revision	description	date	author
P05	Comment / Approval	29/05/2026	BOD
P06	Planners Review: Comment / Approval	05/06/2026	BOD
P07	Coordinated for planning	19/06/2026	BOD
P08	Issued for planning	17/07/2026	BOD

thepaulhogarthcompany

LANDSCAPE ARCHITECTURE / URBAN DESIGN / PLANNING

e: edinburgh@paulhogarth.com e: belfast@paulhogarth.com e: dublin@paulhogarth.com
t: +44 (0)131 331 4811 t: +44 (0)28 9073 6690 t: +353 (0)1 897 0272

visit us at www.paulhogarth.com / find us on: [facebook](#) / [twitter](#) / [instagram](#) / [linkedin](#)

created 04/04/2024 drawn MA checked BOD scale @ A1 1:200
project number 1649 drawing number 106 revision P08

client Land Development Agency
project Stapolin Square
drawing General Arrangement - Podium Block A
status Planning