


Last saved by: Jim.Sullivan(17/07/2026) File Location: C:\Users\Jim.Sullivan\Documents\Drawings\From Desktop\CS Projects\L108-CSC-XX-XX-DR-C-0104_P104_Proposed Road Layout.dwg

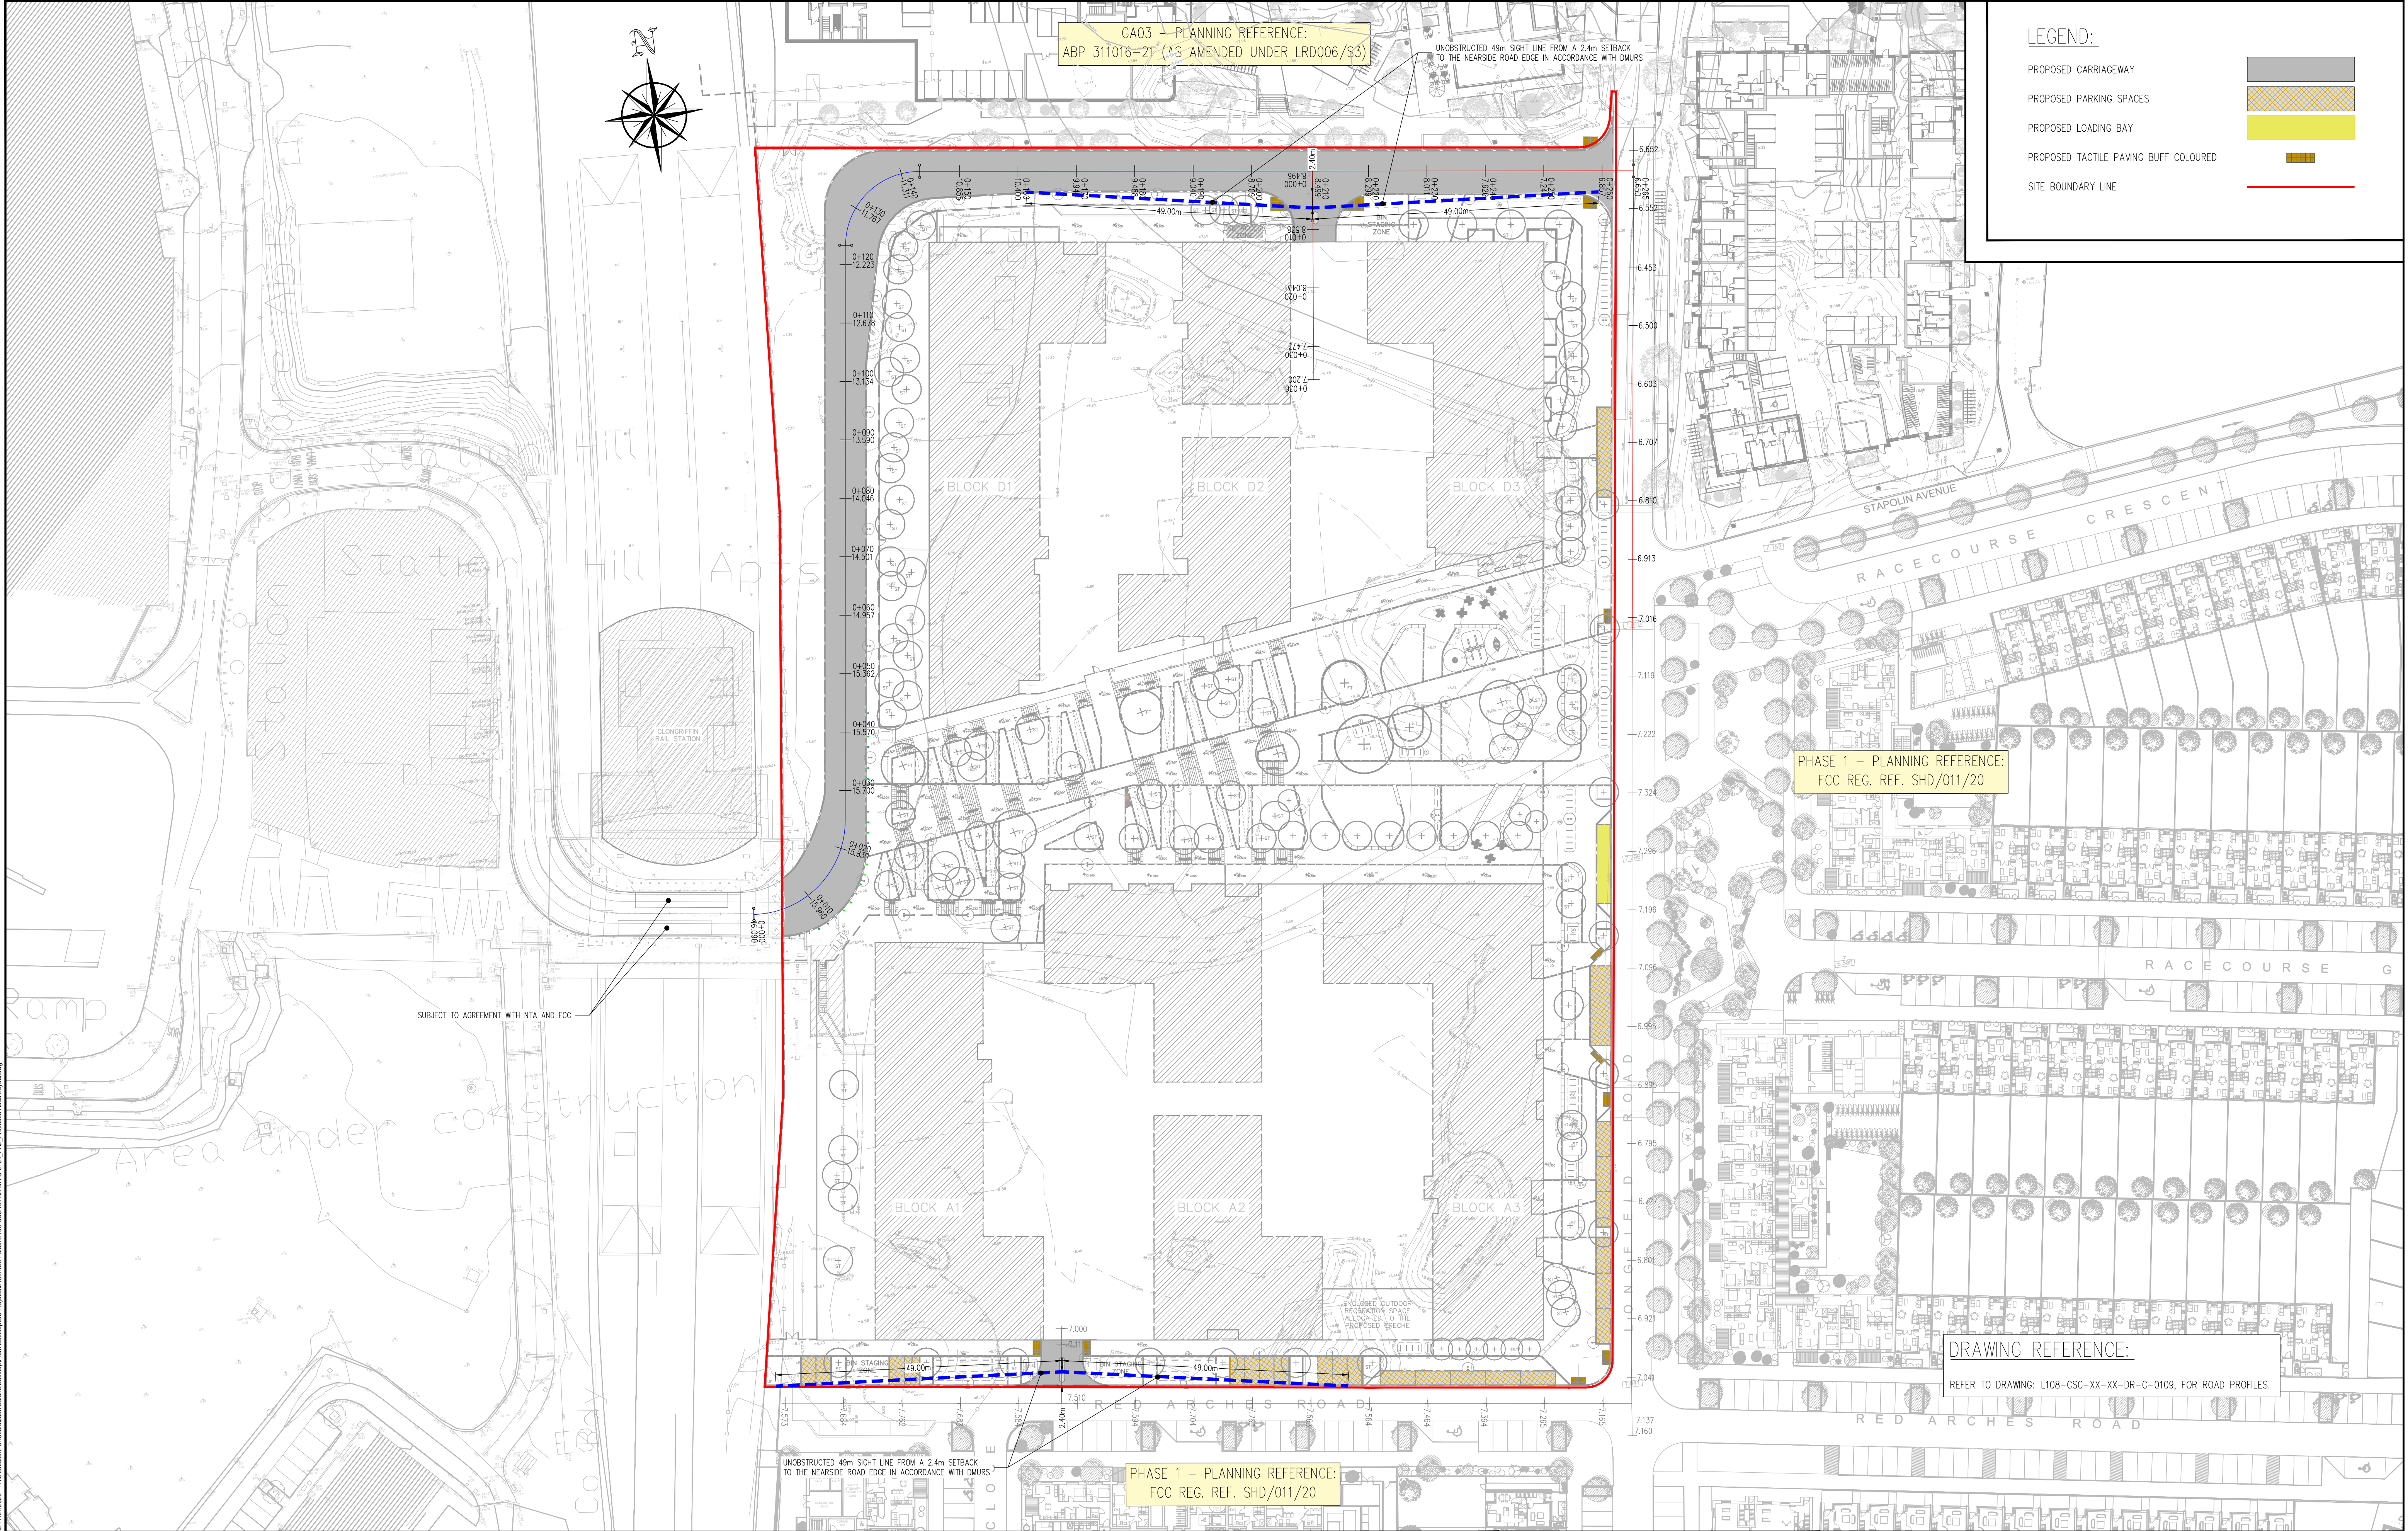


**PLANNING DRAWING
NOT FOR CONSTRUCTION.**
ALL LEVELS GIVEN ARE
RELATIVE TO ORDNANCE DATUM.
THIS DRAWING HAS BEEN ISSUED FOR INFORMATION
PURPOSES ONLY AND MUST NOT BE USED
FOR CONSTRUCTION UNDER ANY CIRCUMSTANCES.

NOTES

- For setting out refer to Architect's drawings.
- This drawing to be read in conjunction with all other Architectural and Engineering drawings and all other relevant drawings and Specifications.
- DO NOT SCALE THIS DRAWING. Use figured dimensions only.
- No part of this document may be reproduced or transmitted in any form or stored in any retrieval system of any nature without the written permission as copyright holder except as agreed for use on the project for which the document was originally issued.
- Ordnance Survey Ireland Licence Number EN 0074026.

REV	DESCRIPTION	DRN. BY	CHK. BY	DATE
P1	DRAFT ISSUE	JS	LJ	16.01.2026
P2	ISSUED FOR STAGE 2 LRD OPINION	JS	LJ	05.02.2026
P3	ISSUED FOR STAGE 4	JS	FD	17.07.2026

PROJECT	Blocks A and D, Baldoyle, Co. Dublin
CLIENT	LDA
JOB No.	L108
DRAWING No.	L108-CSC-XX-XX-DR-C-0104
STATUS	S4 - Shared (Stage Approval)
TITLE	Proposed Road Layout

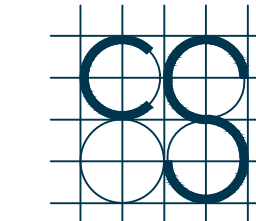

CS CONSULTING
Civil, Structural & Traffic Engineering

Head Office: 19-22 Dorset Street, Dublin 2.
t: +353 (0)1 5460363 e: info@csconsulting.ie w: www.csconsulting.ie

DRAWN BY
JS

CHECKED BY
P3
SCALE
1:500 @ A0

REVISION
P3
DATE
DEC 2025