
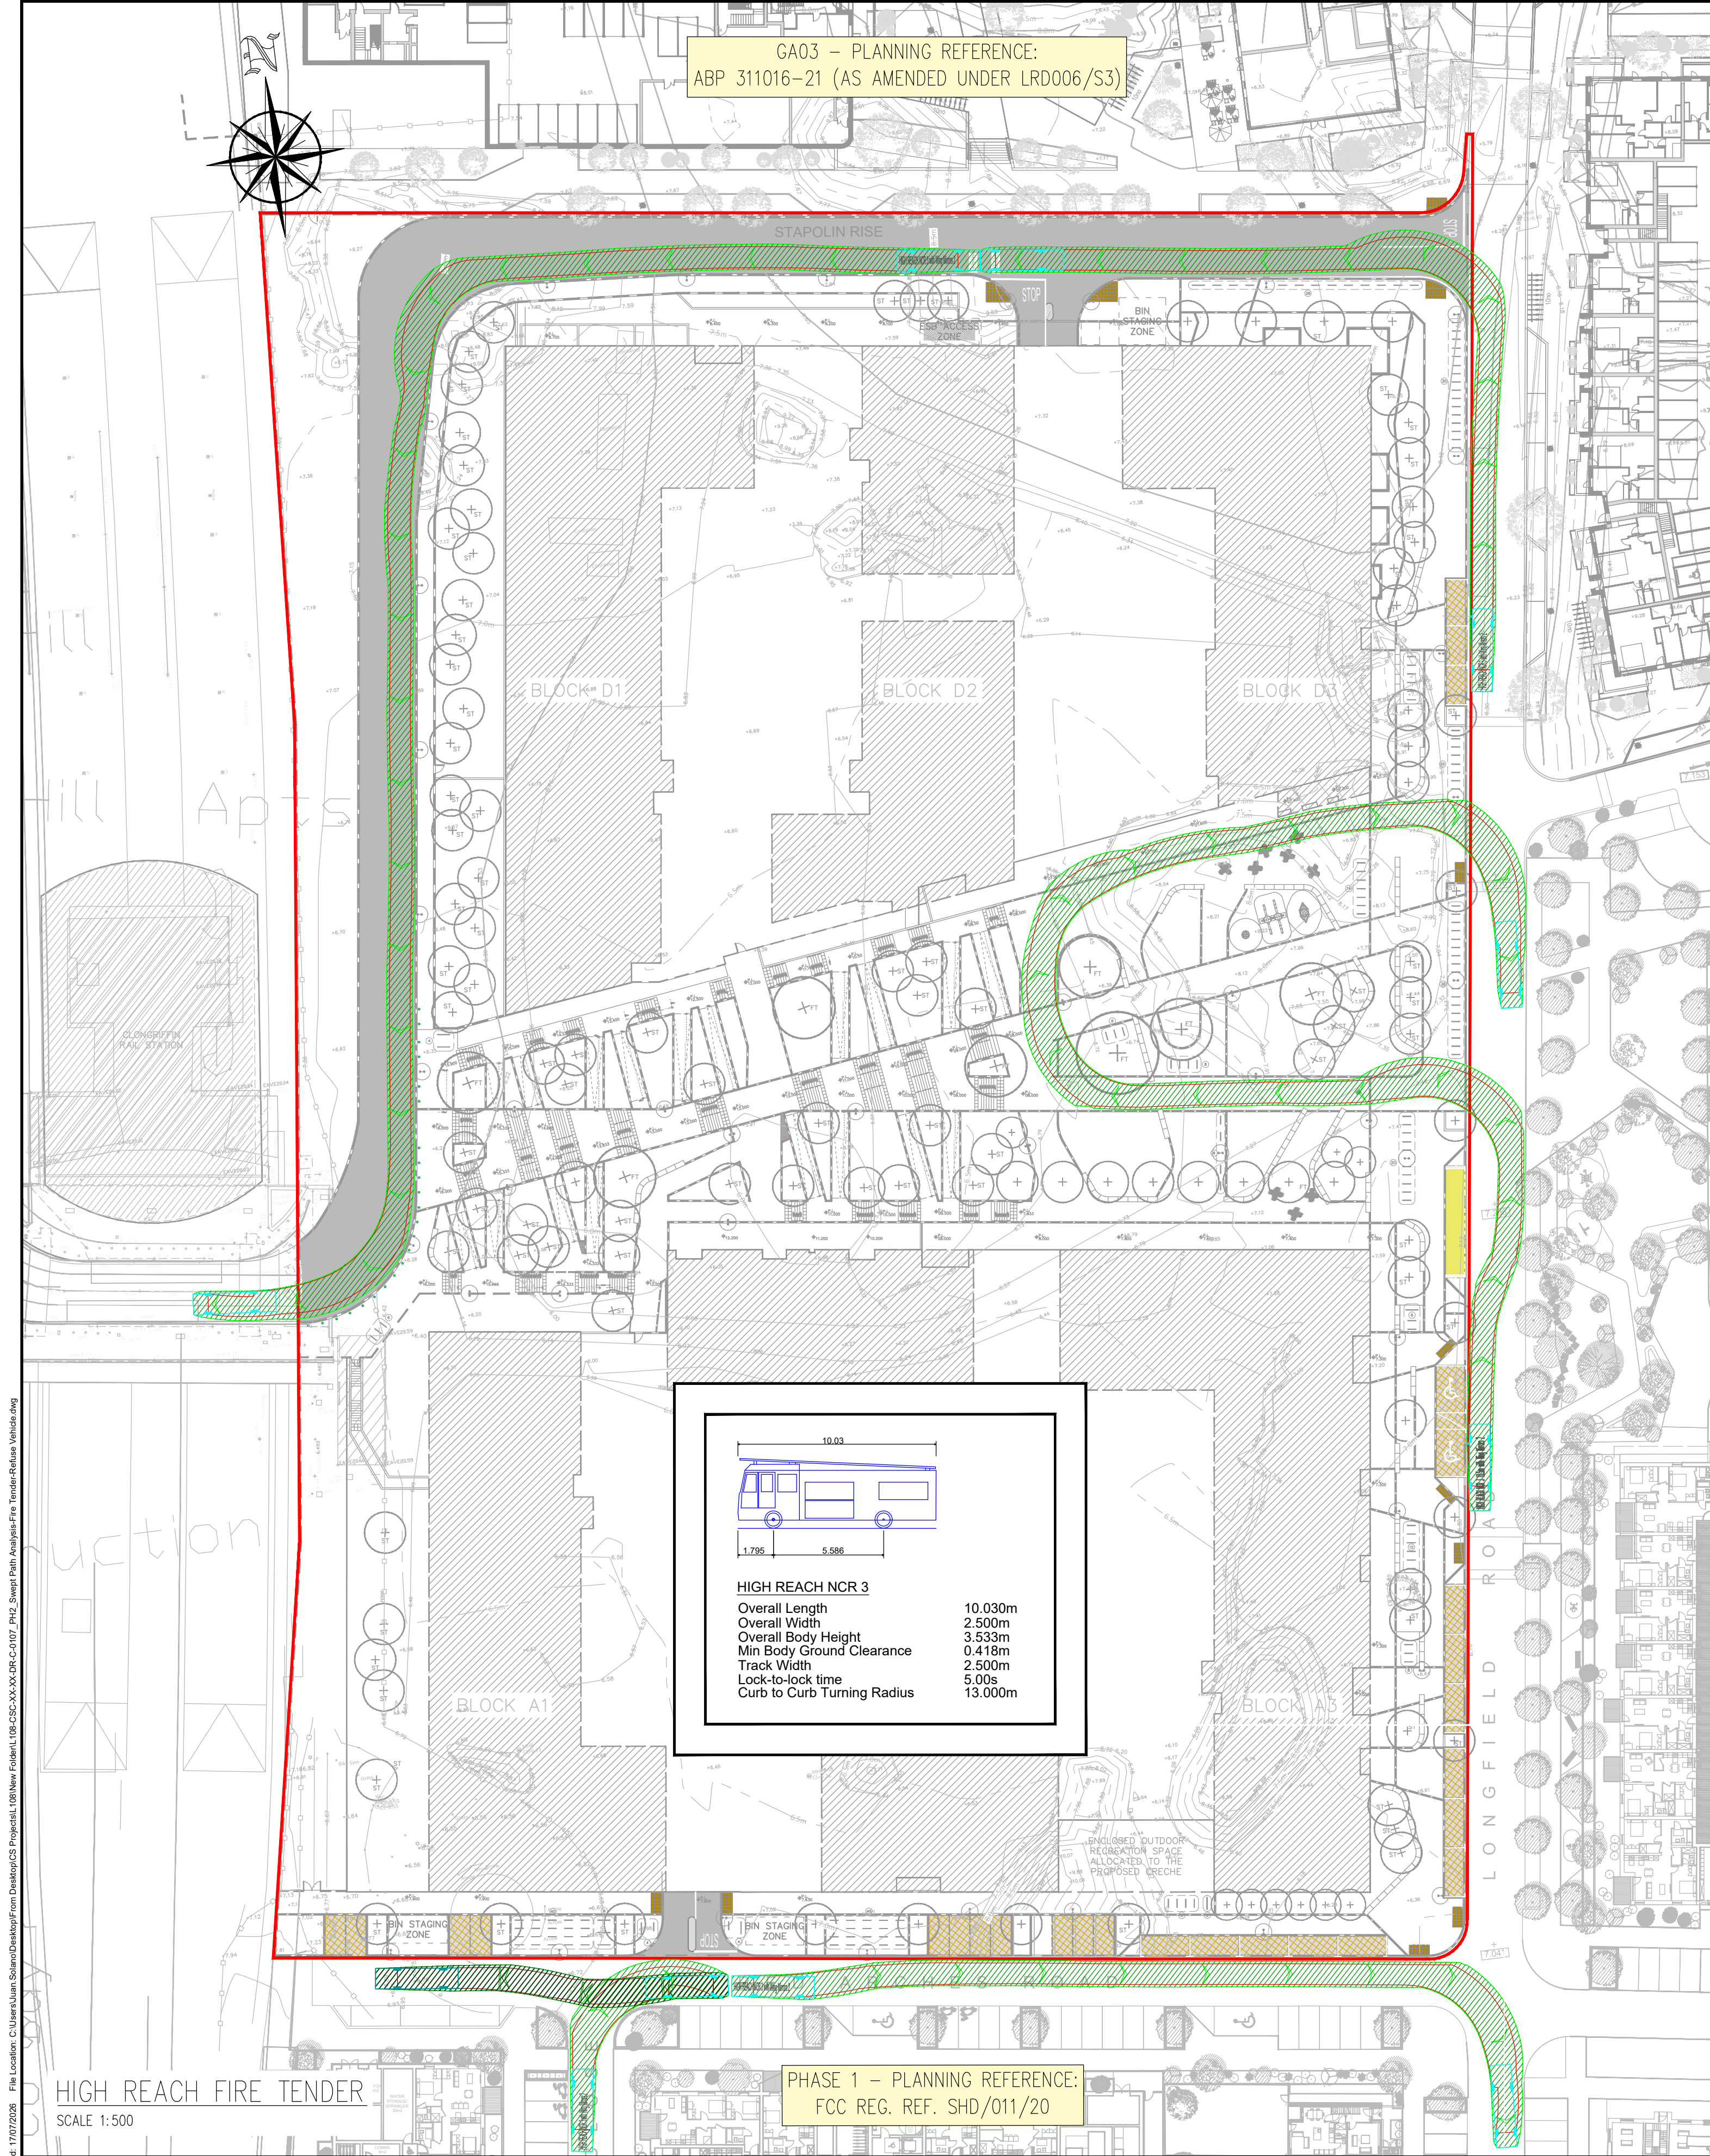


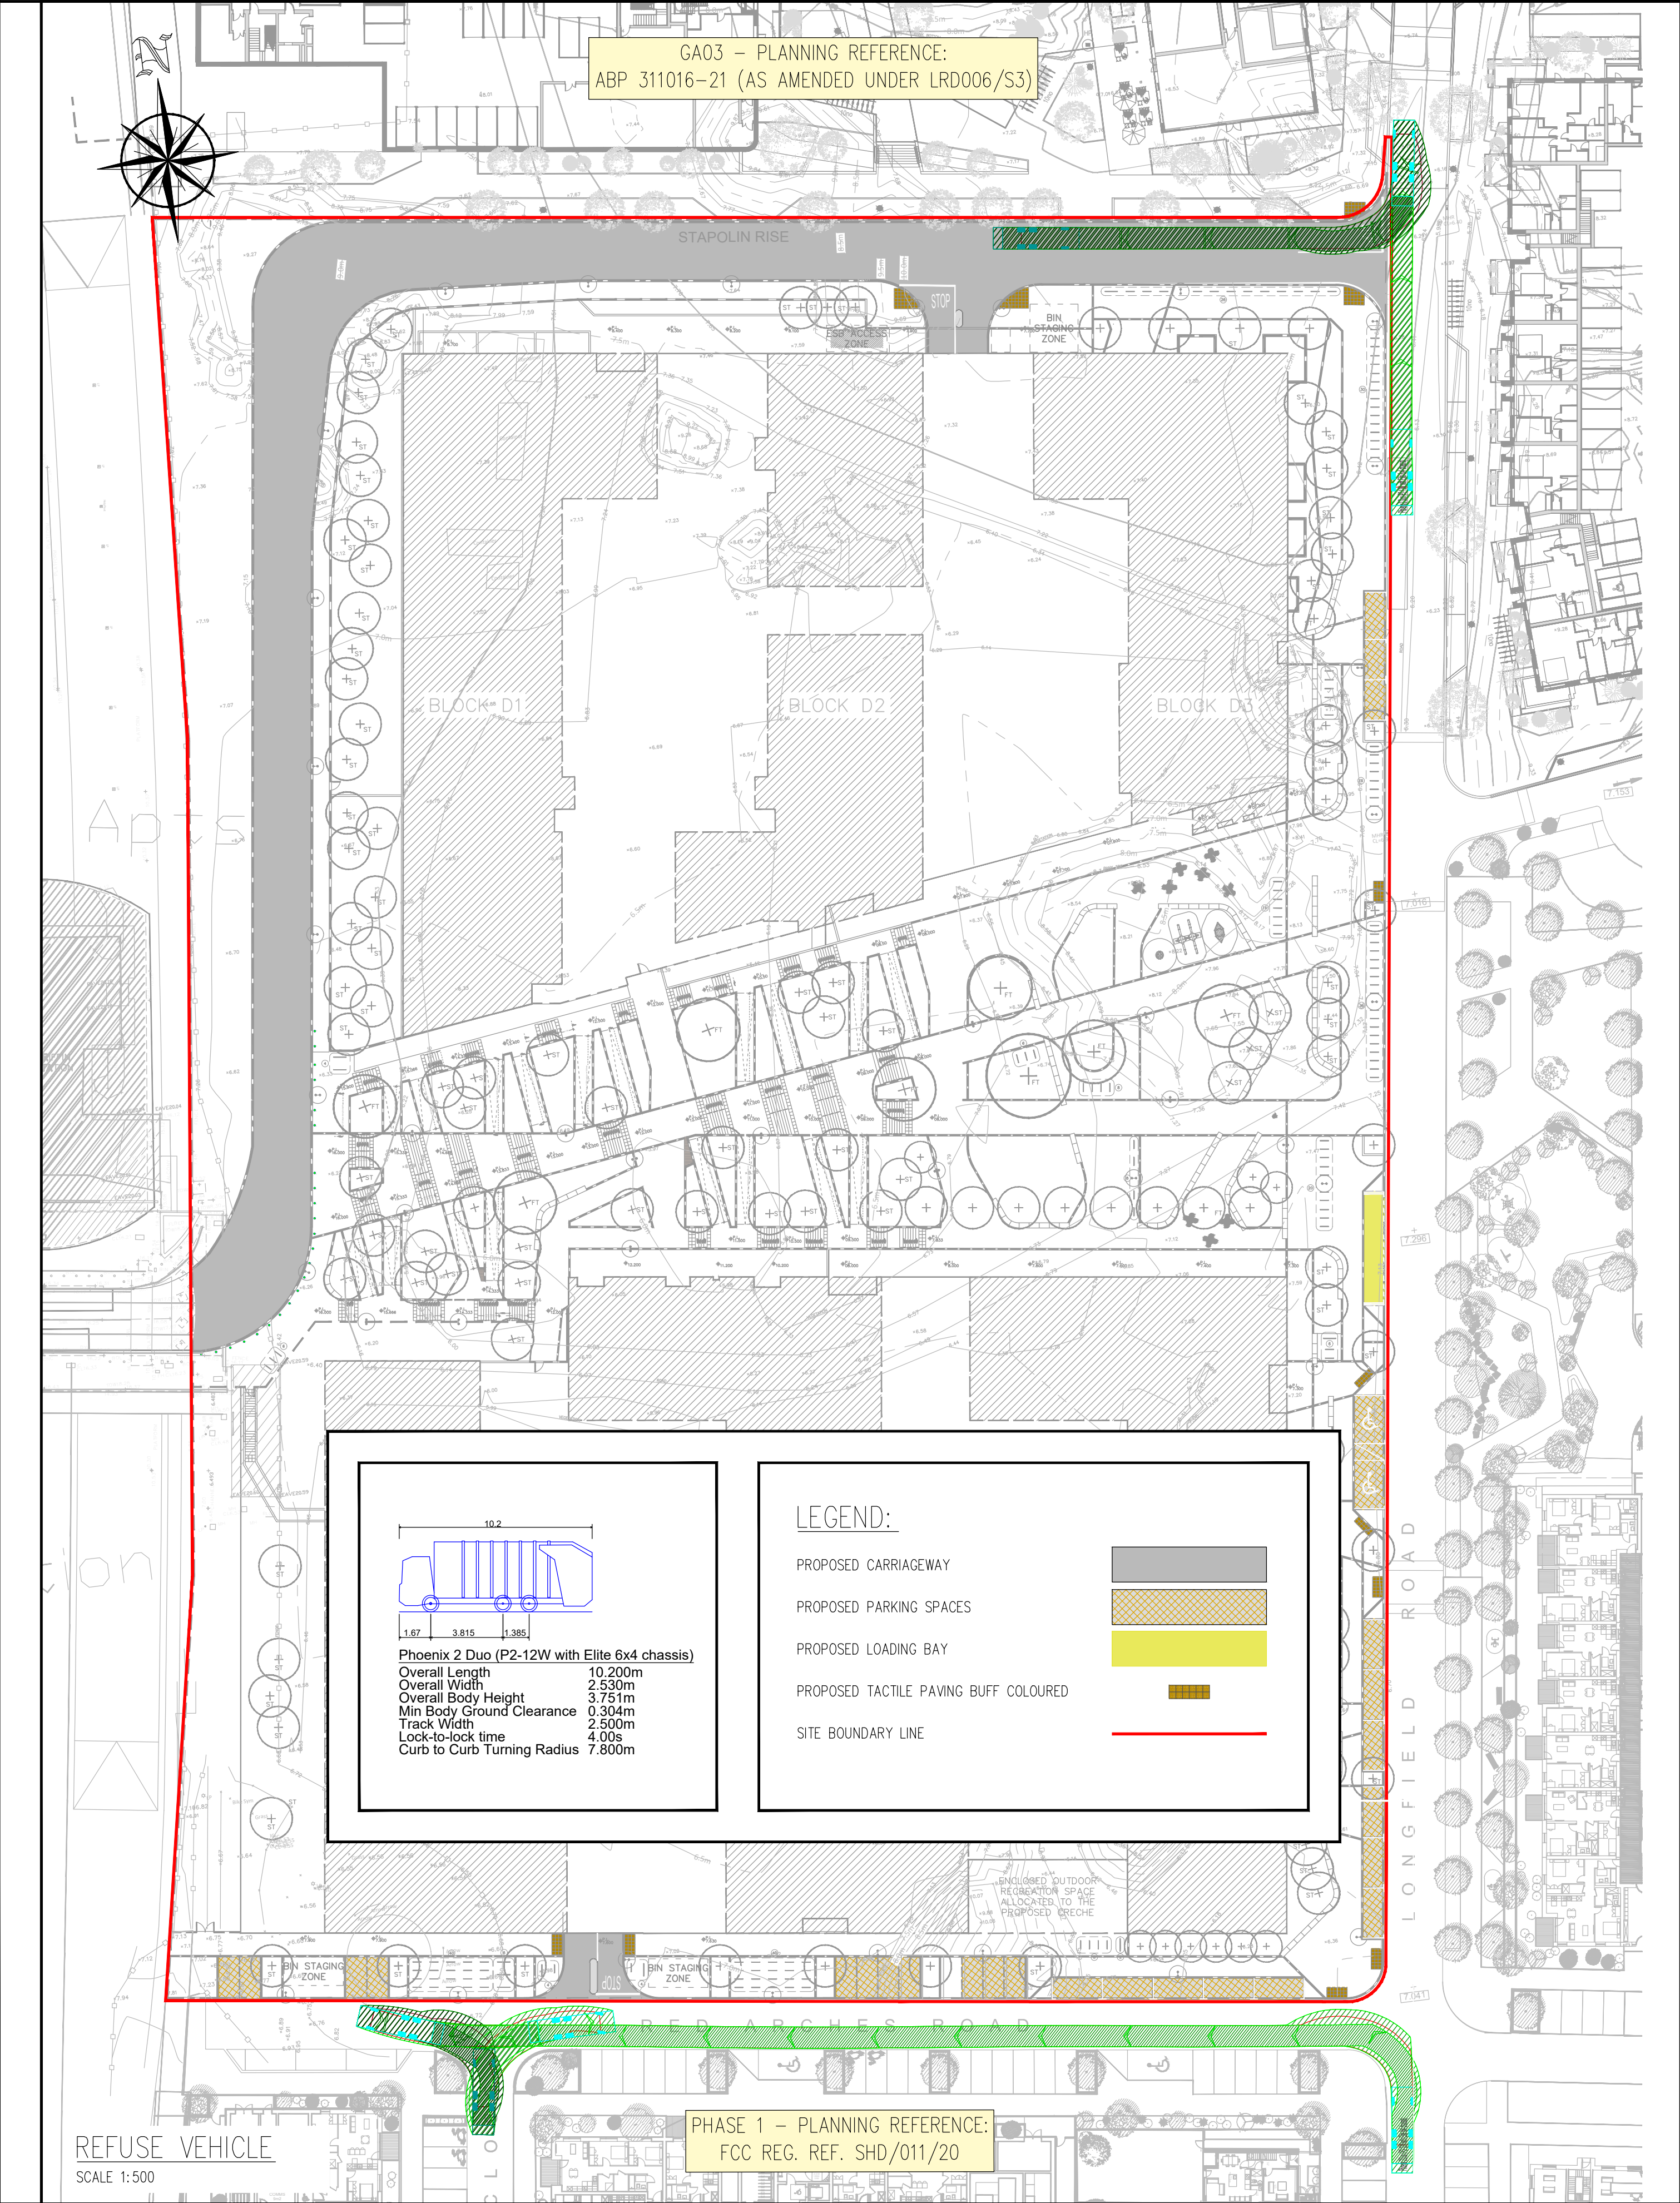

Last saved by: Jim.Sullivan(17/07/2026) File Location: C:\Users\Jim.Sullivan\Documents\CS Projects\118 New Field\118-CSC-XX-XX-DR-C-0107 - PH1 - Swept Path Analysis-Fire Tender-Refuse Vehicle.dwg


**PLANNING DRAWING
NOT FOR CONSTRUCTION.**
ALL LEVELS GIVEN ARE
RELATIVE TO ORDNANCE DATUM.
THIS DRAWING HAS BEEN ISSUED FOR INFORMATION
PURPOSES ONLY AND MUST NOT BE USED
FOR CONSTRUCTION UNDER ANY CIRCUMSTANCES.

NOTES

- For setting out refer to Architect's drawings.
- This drawing to be read in conjunction with all other Architectural and Engineering drawings and all other relevant drawings and Specifications.
- DO NOT SCALE THIS DRAWING. Use figured dimensions only.
- No part of this document may be reproduced or transmitted in any form or stored in any retrieval system of any nature without the written permission as copyright holder except as agreed for use on the project for which the document was originally issued.
- Ordnance Survey Ireland Licence Number EN 0074026.

REV	DESCRIPTION	DRN. BY	CHK. BY	DATE
P1	DRAFT ISSUE	JS	LJ	16.01.2026
P2	ISSUED FOR STAGE 2 LRD OPINION	JS	LJ	05.02.2026
P3	ISSUED FOR STAGE 4	JS	FD	17.07.2026

PROJECT	Blocks A and D, Baldoyle, Co. Dublin
CLIENT	LDA
JOB No.	L108
DRAWING No.	L108-CSC-XX-XX-DR-C-0107
STATUS	S4 - Shared (Stage Approval)
TITLE	Swept Path Analysis Fire Tender & Refuse Vehicle

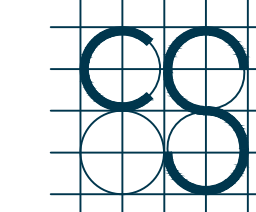

CS CONSULTING
Civil, Structural & Traffic Engineering
Head Office: 19-22 Darnley Street, Dublin 2.
t: +353 (0)1 5460363 e: info@csconsulting.ie w: www.csconsulting.ie

DRAWN BY	JS	CHECKED BY	LJ	REVISION	P3
SCALE	1:500 @ A1	DATE	DEC 2025		