


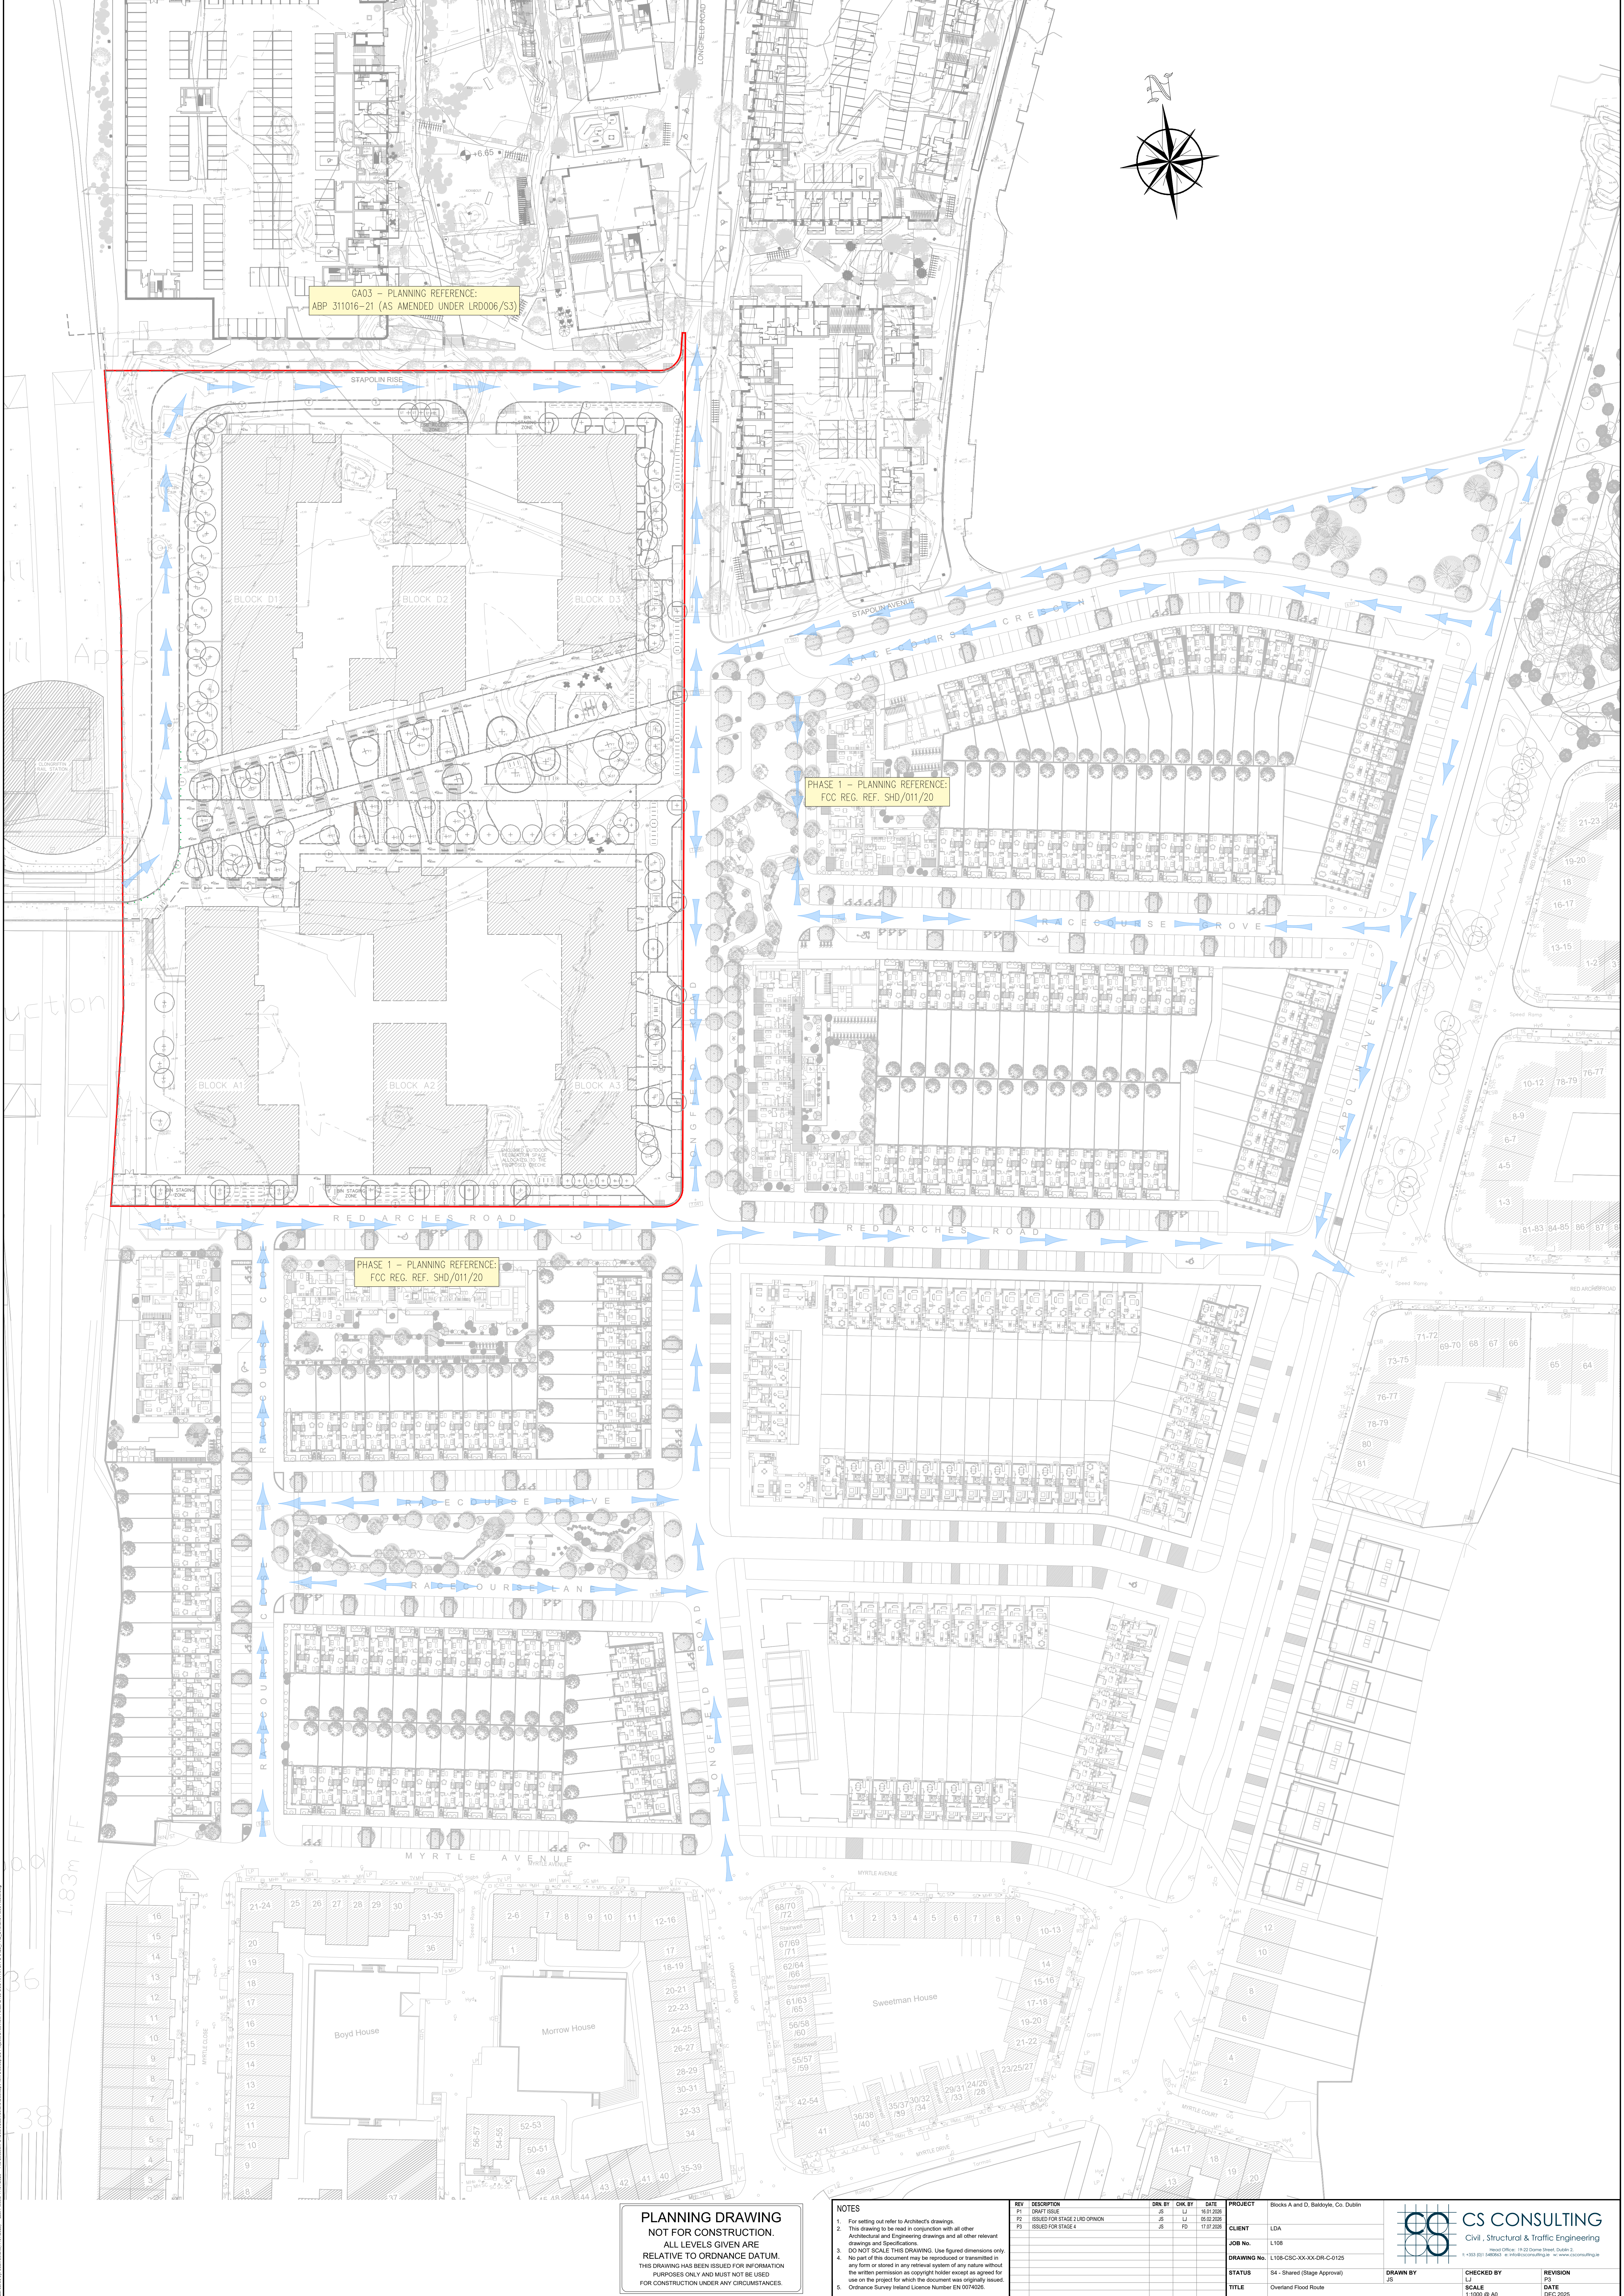

GA03 - PLANNING REFERENCE:
ABP 311016-21 (AS AMENDED UNDER LR006/S3)

PHASE 1 - PLANNING REFERENCE:
FCC REG. REF. SHD/011/20

PHASE 1 - PLANNING REFERENCE:
FCC REG. REF. SHD/011/20

**PLANNING DRAWING
NOT FOR CONSTRUCTION.**
ALL LEVELS GIVEN ARE
RELATIVE TO ORDNANCE DATUM.
THIS DRAWING HAS BEEN ISSUED FOR INFORMATION
PURPOSES ONLY AND MUST NOT BE USED
FOR CONSTRUCTION UNDER ANY CIRCUMSTANCES.

NOTES

- For setting out refer to Architect's drawings.
- This drawing to be read in conjunction with all other Architectural and Engineering drawings and all other relevant drawings and specifications.
- DO NOT SCALE THIS DRAWING. Use figured dimensions only.
- No part of this document may be reproduced or transmitted in any form or stored in any retrieval system of any nature without the written permission as copyright holder except as agreed for use on the project for which this document was originally issued.
- Ordnance Survey Ireland Licence Number EN 0074026.

REV	DESCRIPTION	DRAWN BY	CHECKED BY	DATE
P1	DRAFT ISSUE	JS	LJ	16.01.2020
P2	ISSUED FOR STAGE 2 LIAISON	JS	LJ	16.02.2020
P3	ISSUED FOR STAGE 4	JS	FO	17.07.2020

PROJECT	Blocks A and D, Baldry's Co. Dublin
CLIENT	LDA
JOB No.	L108
DRAWING No.	L108-CSC-XX-XX-DR-C-0125
STATUS	S4 - Shared (Stage Approval)
TITLE	Overland Flood Route

	CS CONSULTING Civil, Structural & Traffic Engineering Head Office: 19-22 Dame Street, Dublin 2. +353 (0) 1 5480005 e info@csconsulting.ie w www.csconsulting.ie
DRAWN BY	JS
CHECKED BY	LJ
SCALE	1:1000 @ A0
REVISION	P3
DATE	DEC 2020