

- DRAWINGS NOTES:
1. LIGHTING TO BE SUPPLIED VIA A SOLAR TIME CLOCK WITHIN EACH PUBLIC LIGHTING MINI PILLAR.
 2. A MAXIMUM OF 6NO. LUMINAIRES PER CIRCUIT & 4NO. CIRCUITS PER PUBLIC LIGHTING MINI PILLAR.
 3. ALL COLUMNS TO BE 8 METRES HIGH WITH A 1 METRE OUTREACH BRACKET & SETBACK 1 METRE FROM KERB.
 4. ALL COLUMNS TO BE HINGED & TO BE AT LEAST 1 METRE CLEAR OF ALL OVERHEAD HIGH VOLTAGE POWER LINES.
 5. FOR SCHEDULES OF EQUIPMENT SEE SPECIFICATION.
 6. THE COMPLETE INSTALLATION TO BE CO-ORDINATED WITH ALL OTHER SERVICES.

LEGEND OF SYMBOLS:

- X1 5M POLE MOUNTED COLUMN LUMINAIRE - 5000 LUMENS
X2 HANDRAIL MOUNTED LED STRIP LIGHT - 1450 LUMENS
X3 LOW LEVEL LED STRIP LIGHT - 1450 LUMENS

REF: 'X1'

5M POLE MOUNTED COLUMN LUMINAIRE - 4000 LUMENS



REFER TO LIGHTING SCHEDULE

REF: 'X2'

HANDRAIL MOUNTED LED STRIP LIGHT - 1450 LUMENS



REFER TO LIGHTING SCHEDULE

REF: 'X3'


LOW LEVEL LED STRIP LIGHT - 1450 LUMENS



REFER TO LIGHTING SCHEDULE

REF: 'X4'

5M POLE MOUNTED COLUMN LUMINAIRE - 4700 LUMENS

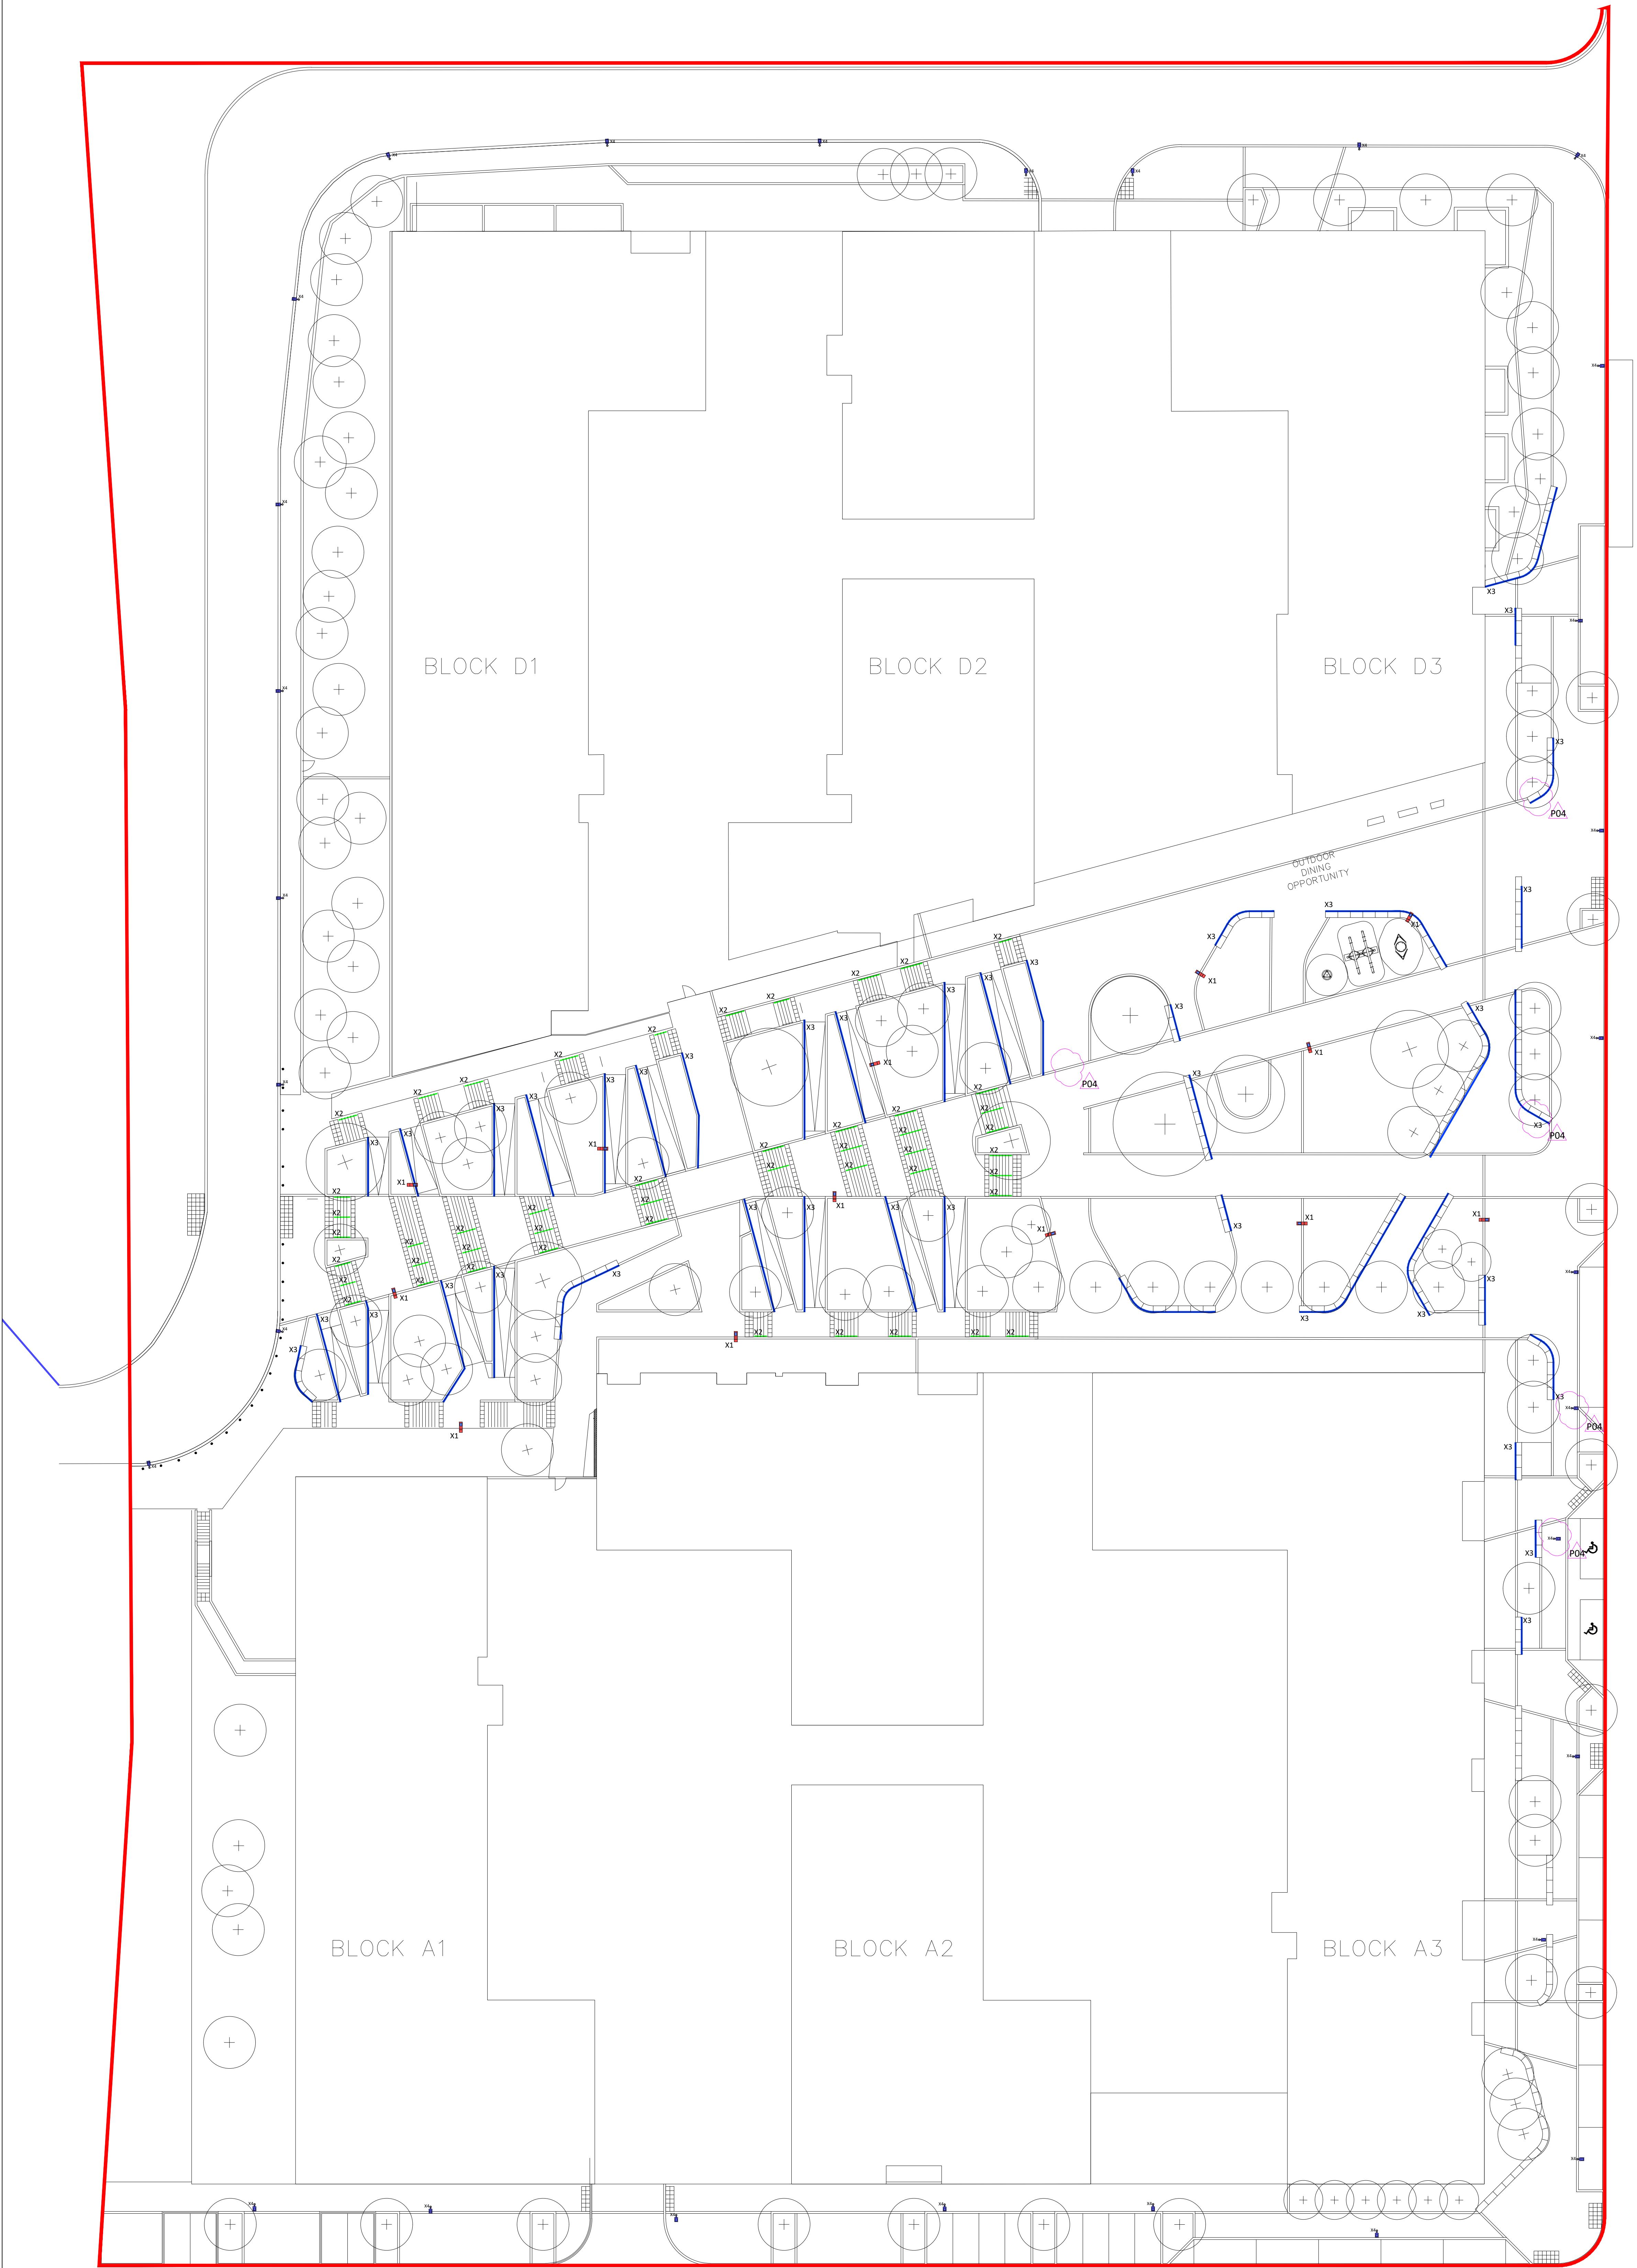

- THIS DRAWING TO BE READ IN CONJUNCTION WITH ALL OTHER RELEVANT DESIGN TEAM DRAWINGS AND SPECIFICATIONS.
- FOR SETTING OUT REFER TO ARCHITECT'S DRAWINGS. DO NOT SCALE THIS DRAWING. USE FIGURED DIMENSIONS ONLY.
- NO PART OF THIS DOCUMENT MAY BE REPRODUCED OR TRANSMITTED IN ANY FORM OR STORED IN ANY RETRIEVAL SYSTEM OF ANY NATURE WITHOUT THE WRITTEN PERMISSION OF O'CONNOR SUTTON CROWIN AS COPYRIGHT HOLDER EXCEPT AS AGREED FOR USE ON THE PROJECT FOR WHICH THE DOCUMENT WAS ORIGINALLY ISSUED.

Rev No.	Date	Revision Note	Drm by	Chkd by
P01	22.01.26	SUITABLE FOR COMMENT/REVIEW.	B.M.	S.F.
P02	27.01.26	SUITABLE FOR COMMENT/REVIEW.	B.M.	S.F.
P03	17.06.26	UPDATED TO INCLUDE EXPANDED SCOPE	S.F.	B.R.
P04	24.06.26	LANDSCAPE BACKGROUND UPDATED & FITTINGS REALIGNED.	T.K.	B.R.

Rev No.	Date	Revision Note	Drm by	Chkd by



OCSC
O'CONNOR SUTTON CROWIN
MULTIDISCIPLINARY CONSULTING ENGINEERS
Civil / Structural / Environmental / Mechanical / Electrical / Sustainability
Dublin Office: 9 Prussia Street, Dublin 7. D07 KT57.
Tel: +353 (0)1 8682000 Web: www.ocsc.ie
Dublin London Belfast Galway Cork Birmingham

Client: LAND DEVELOPMENT AGENCY

Project: STAPOLIN SQUARE

Title: ELECTRICAL
PROPOSED SITE LIGHTING LAYOUT
OPTION No.1

Code	Originator	Zone	Level	Type	Role	Number	Status	Revision
L389	OCSC	GA01	XX	SK	E	0001	S3	P04
Date:19.01.26	Scale @	A0 1:250	Drm by:B.M.	Chkd by:S.F.	Aprvd by:B.R.			