


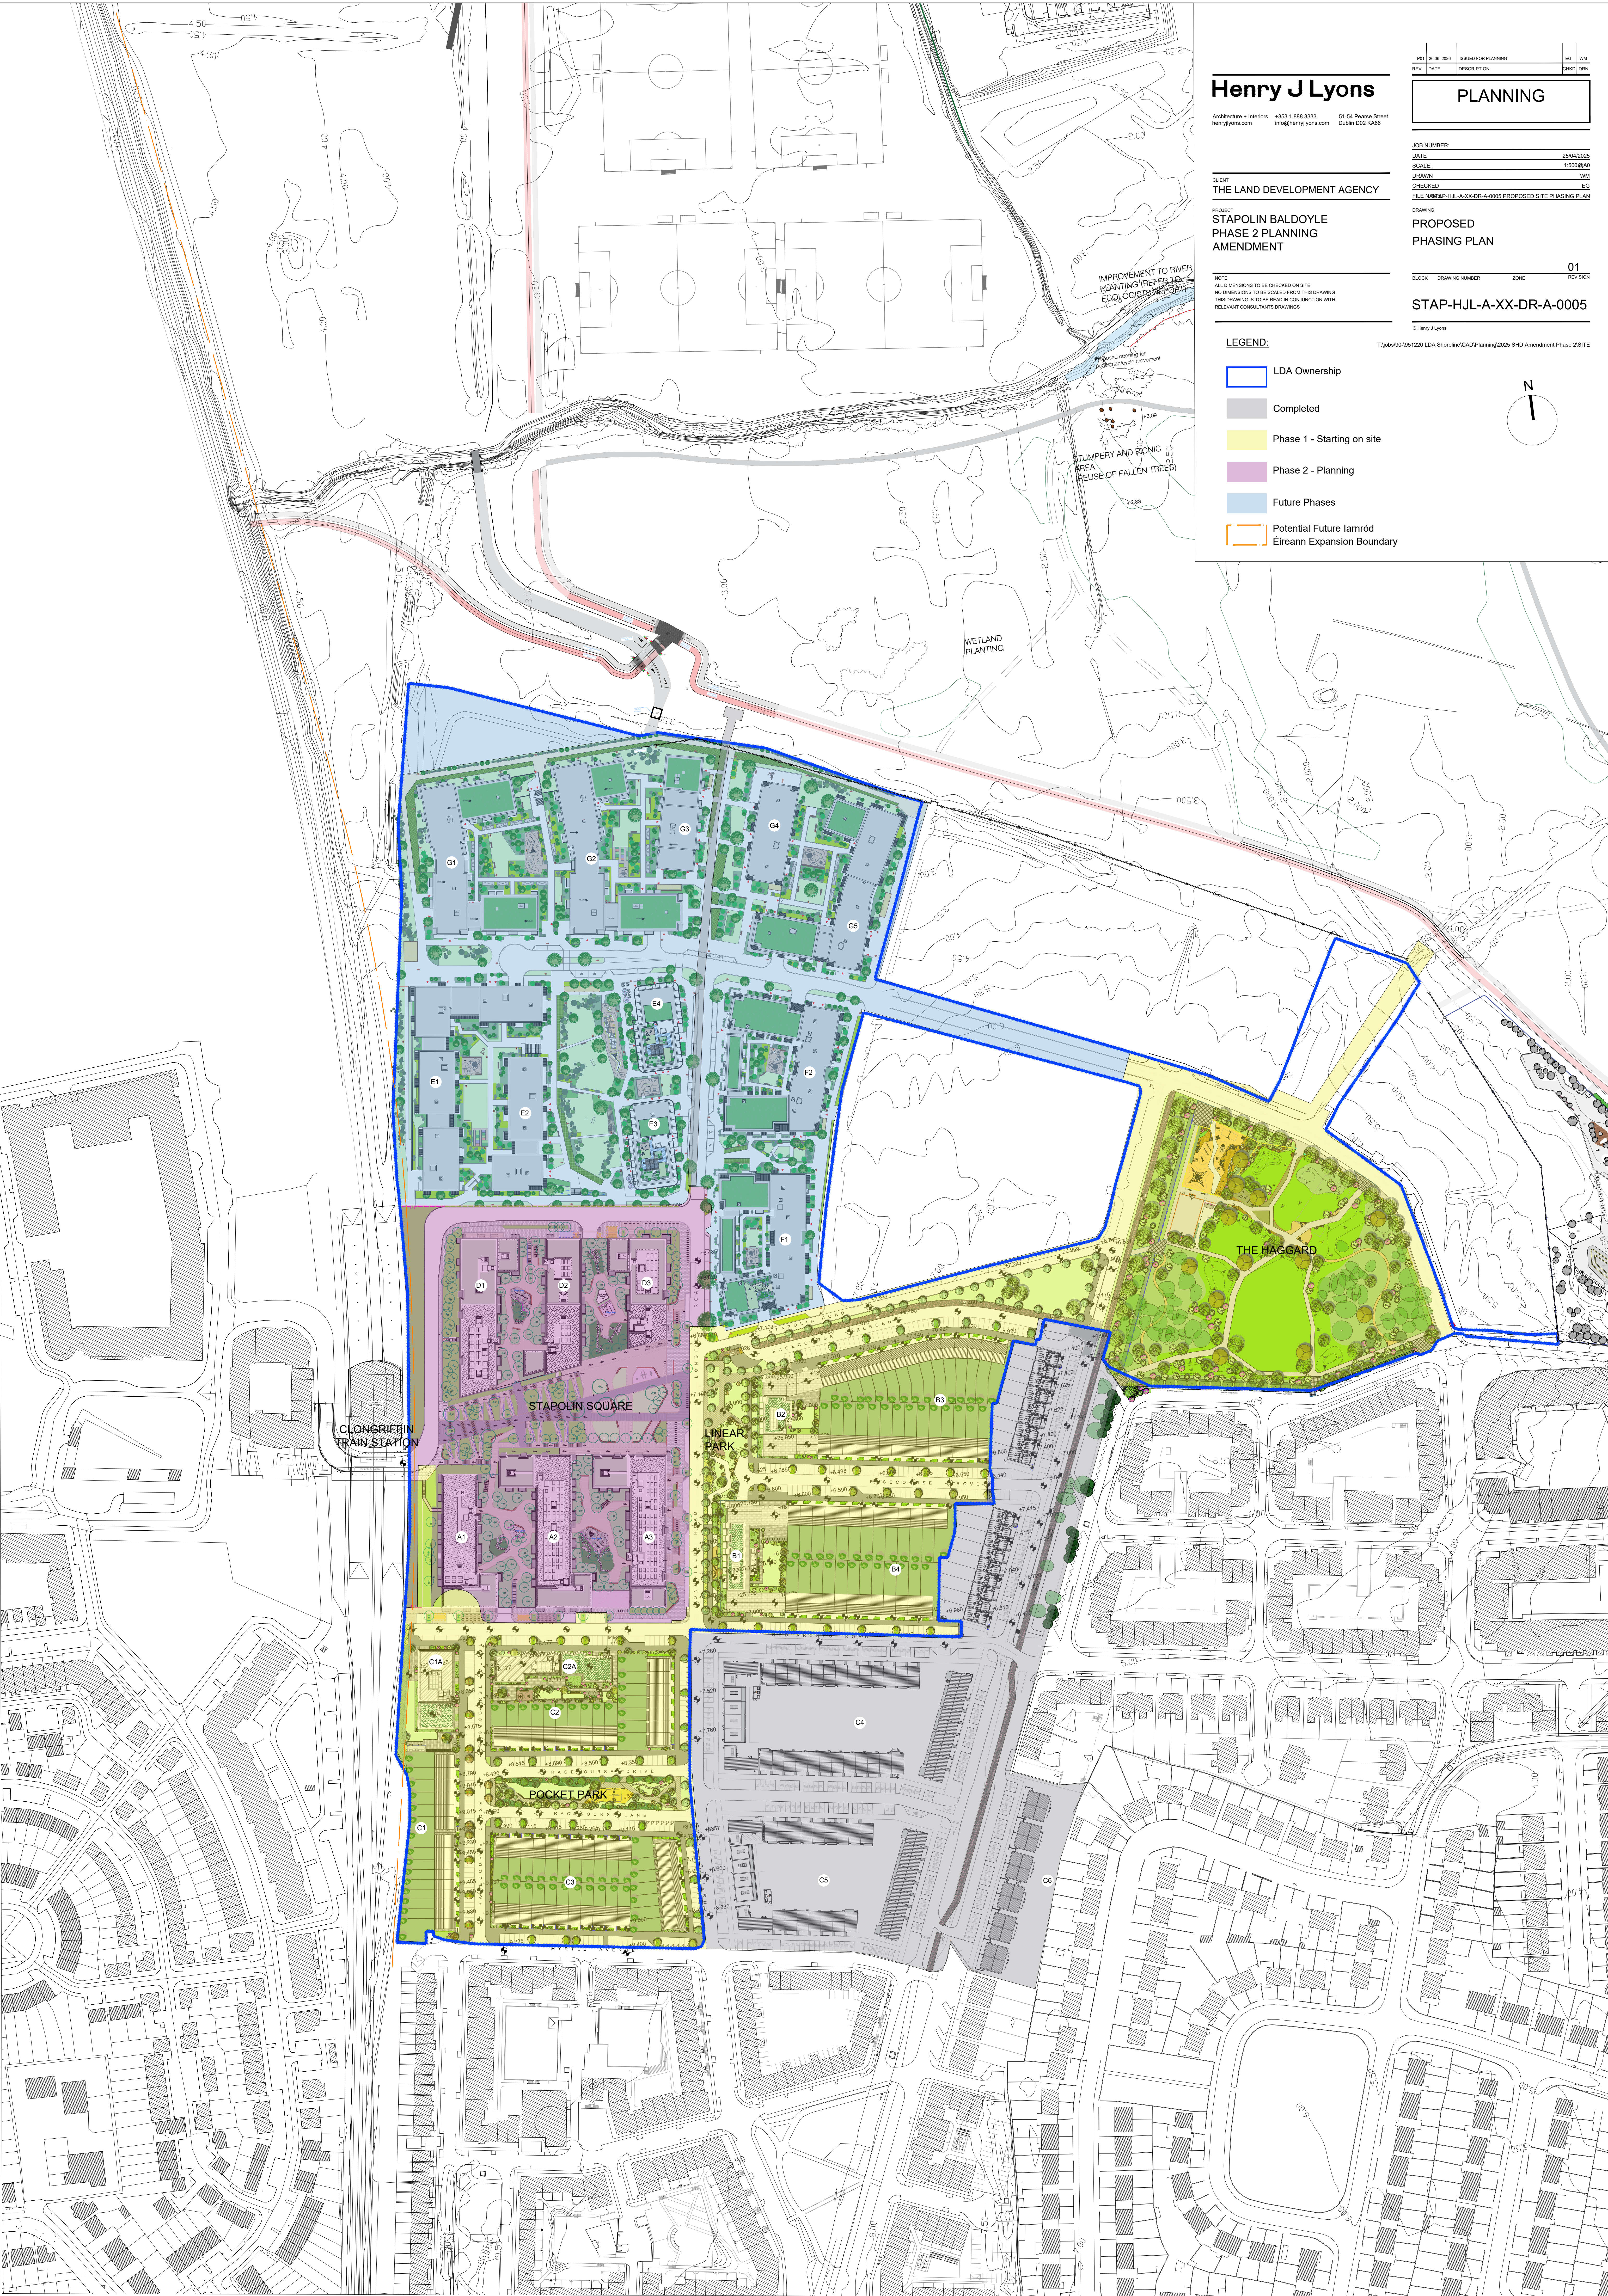

Henry J Lyons

Architecture • Interiors • +353 1 888 3333 51-54 Pearse Street
henryjlyons.com info@henryjlyons.com Dublin D02 K466

CLIENT
THE LAND DEVELOPMENT AGENCY

PROJECT
STAPOLIN BALDOYLE
PHASE 2 PLANNING
AMENDMENT

NOTE
ALL DIMENSIONS TO BE CHECKED ON SITE
NO DIMENSIONS TO BE SCALED FROM THE DRAWING
THIS DRAWING IS TO BE READ IN CONJUNCTION WITH
RELEVANT CONSULTANT'S DRAWINGS

LEGEND:

- LDA Ownership
- Completed
- Phase 1 - Starting on site
- Phase 2 - Planning
- Future Phases
- Potential Future Iarnród Éireann Expansion Boundary

REV	DATE	DESCRIPTION	ISSUED FOR	DATE	BY	CHECK	DATE
1	20.06.2025	ISSUED FOR PLANNING	ECG	WM			

PLANNING

JOB NUMBER: 2504/2025
DATE: 25/04/2025
SCALE: 1:500 (B4)
DRAWN: WM
CHECKED: ECG
FILE NAME: STAP-HJL-A-XX-DR-A-0005 PROPOSED SITE PHASING PLAN

DRAWING
PROPOSED
PHASING PLAN

BLOCK DRAWING NUMBER ZONE 01 REVISION

STAP-HJL-A-XX-DR-A-0005

© Henry J Lyons

T:\p05\90-95\1220 LDA Shoreline\CAD\Planning\2025 SHD Amendment Phase 2\SITE

