


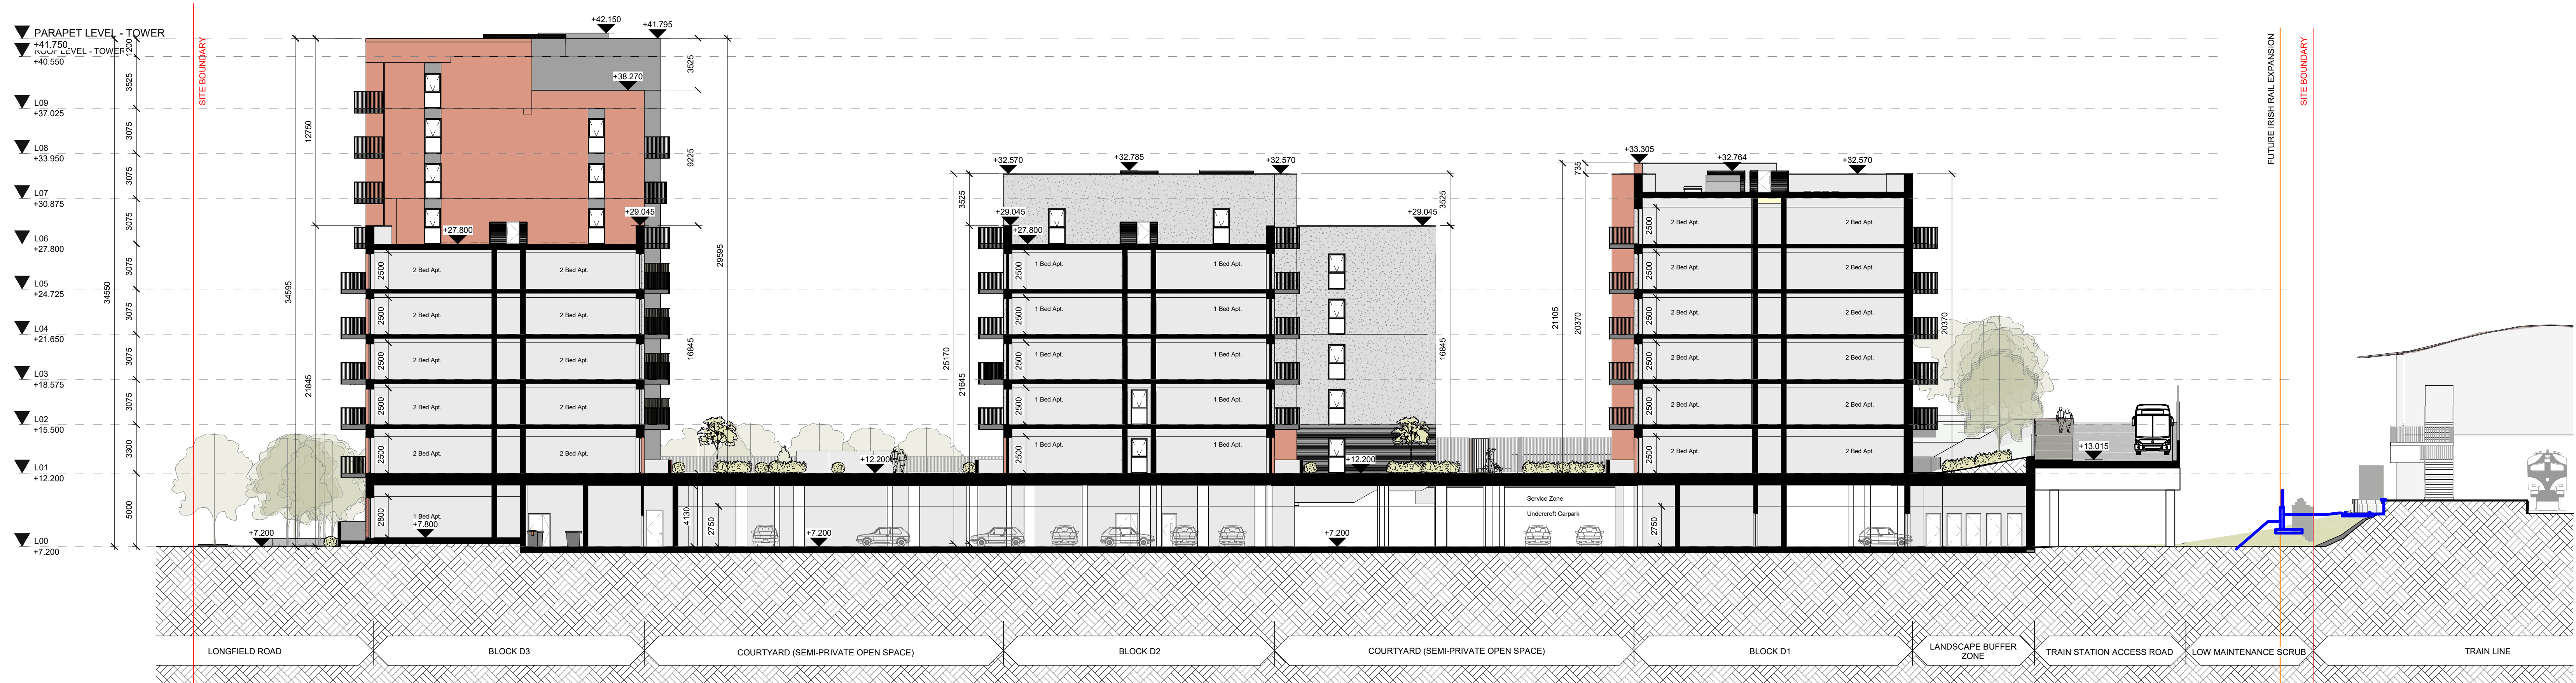


1 Block D Proposed Section BB
1 : 200



2 Block D Proposed Section AA
1 : 200



3 Block D Proposed Section CC
1 : 200

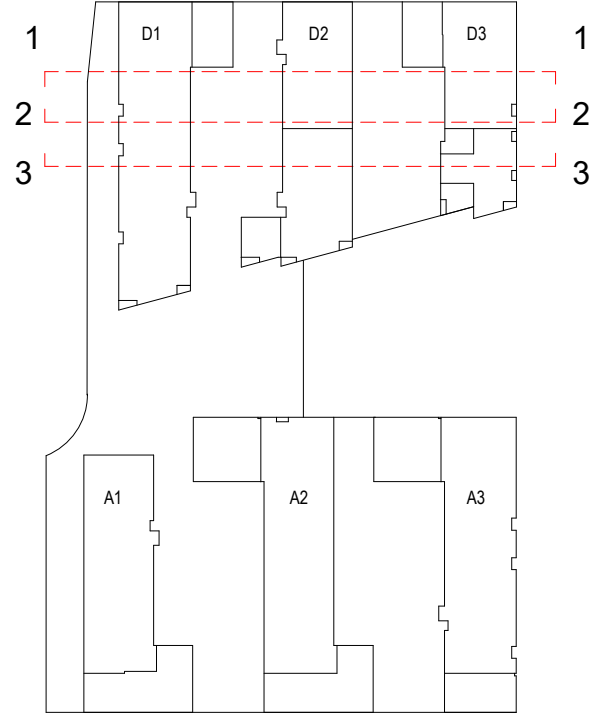

FUTURE CONDITION

REV	DATE	DESCRIPTION	CHK	DRN
002	05/06/2025	ISSUED FOR PLANNING	EG	WM
001	05/06/2025	ISSUED FOR LEO OPINION	EG	WM
000	05/06/2025	ISSUED FOR LEO OPINION	CHK	DRN

ISSUED FOR PLANNING APPROVAL

CLIENT
THE LAND DEVELOPMENT AGENCY

PROJECT
STAPOLIN PHASE 2

DRAWING
SECTIONS
BLOCK D - PROPOSED SECTIONS A-A/B-B/C-C

PROJECT NUMBER		DATE
951220		05/06/2025
SCALE: A0		DRAWN/CHECKED:
1 : 200		WM/EG
STATUS CODE:	DRAWING NUMBER	REVISION
A1	STAP-HJL-D-ZZ-DR-A-3001	P02

Henry J Lyons

Architecture + Interiors
henryjlyons.com
+353 1 888 3333
info@henryjlyons.com
51-54 Pearse Street
Dublin D02 X468