ALL DIMENSIONS TO BE CHECKED ON SITE
NO DIMENSIONS TO BE SCALED FROM THIS DRAWING
DRAWING IS TO BE READ IN CONJUNCTION WITH RELEVANT CONSULTANTS DRAWINGS

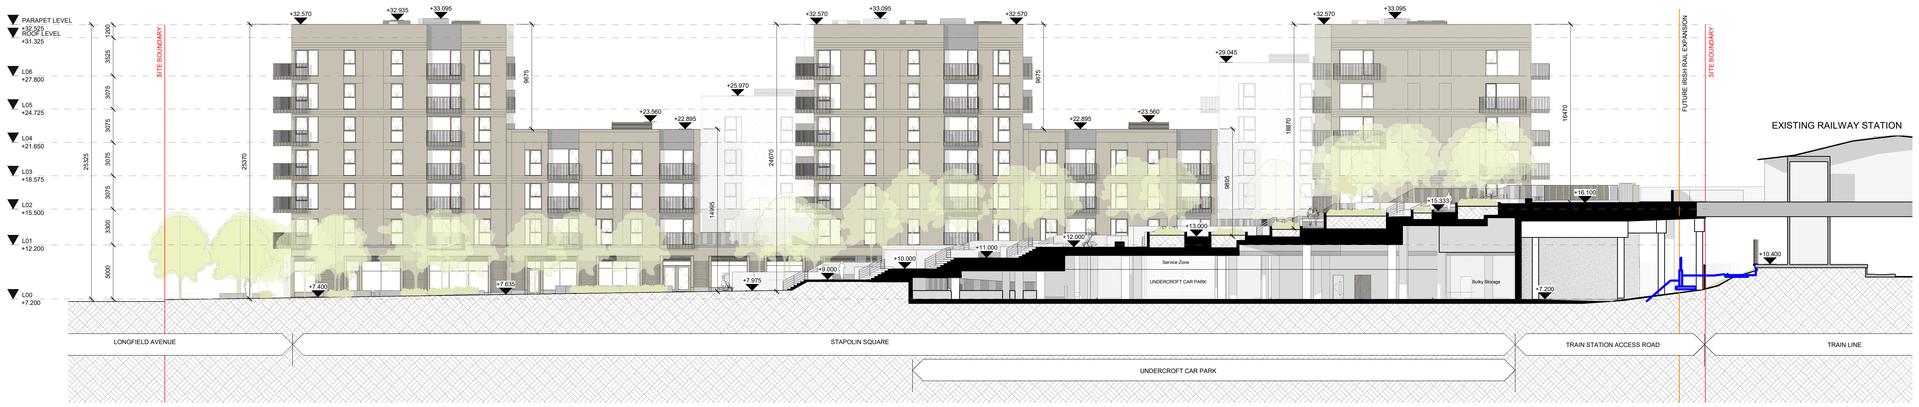

1 STAPOLIN SQUARE - EAST WEST SECTION 01
1 : 200

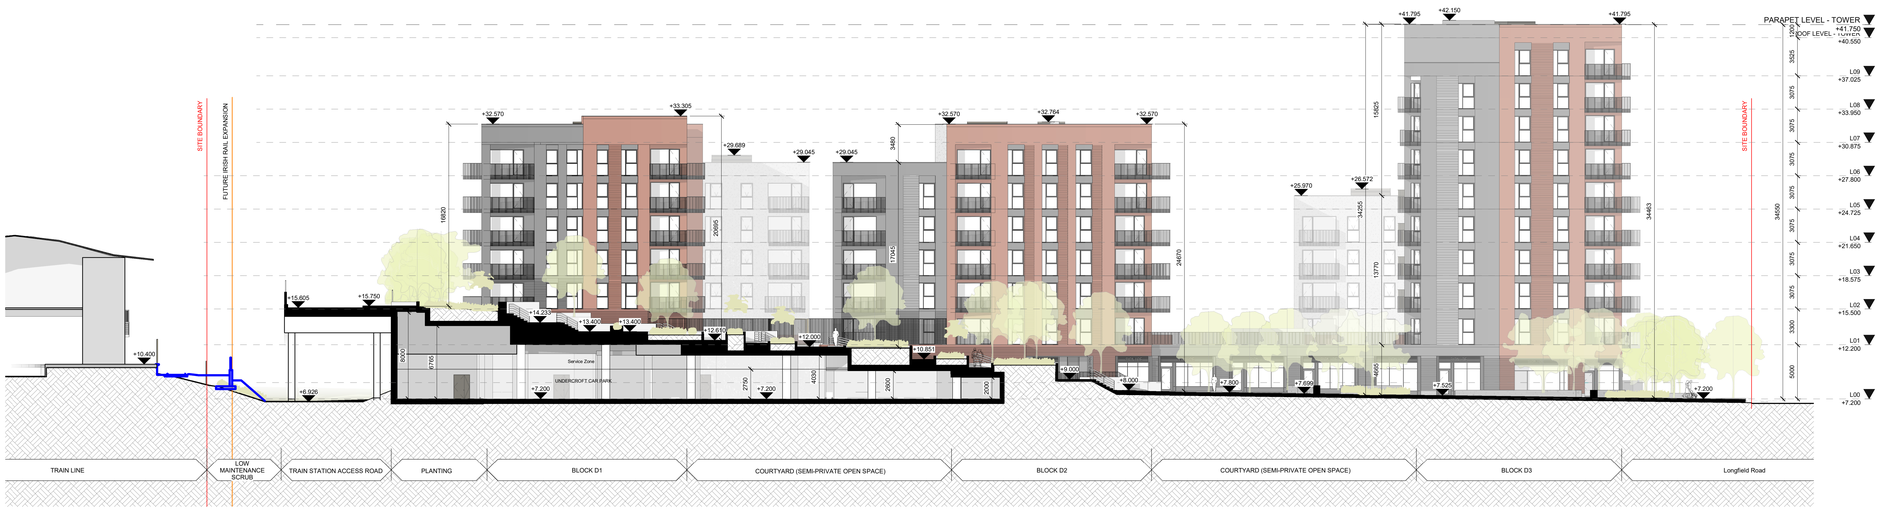

2 STAPOLIN SQUARE - EAST WEST SECTION 02
1 : 200

FUTURE CONDITION

REV	DATE	DESCRIPTION	CKH	DRN
P01	05/06/2026	ISSUED FOR PLANNING	EG	WM

STATUS CODE DESCRIPTION
ISSUED FOR PLANNING APPROVAL

CLIENT
THE LAND DEVELOPMENT AGENCY

PROJECT
STAPOLIN PHASE 2

DRAWING
SECTIONS
STAP SQ - PROPOSED SECTIONS

PROJECT NUMBER
95320

DATE
05/06/2026

SCALE@ A0
1 : 200

DRAWN/CHECKED:
WM/ EG

STATUS CODE:
A1

DRAWING NUMBER
STAP-HJL-SS-ZZ-DR-A-3002

REVISION
P01

Henry J Lyons
Architecture + Interiors
henryjlyons.com
+353 1 888 3333
info@henryjlyons.com
51-54 Pearse Street
Dublin D02 KA66