
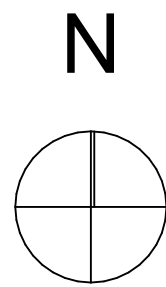


Rev	Ch	Change Name	Date
P03			07/08/2026
P02			21/04/2026
P01			08/04/2026

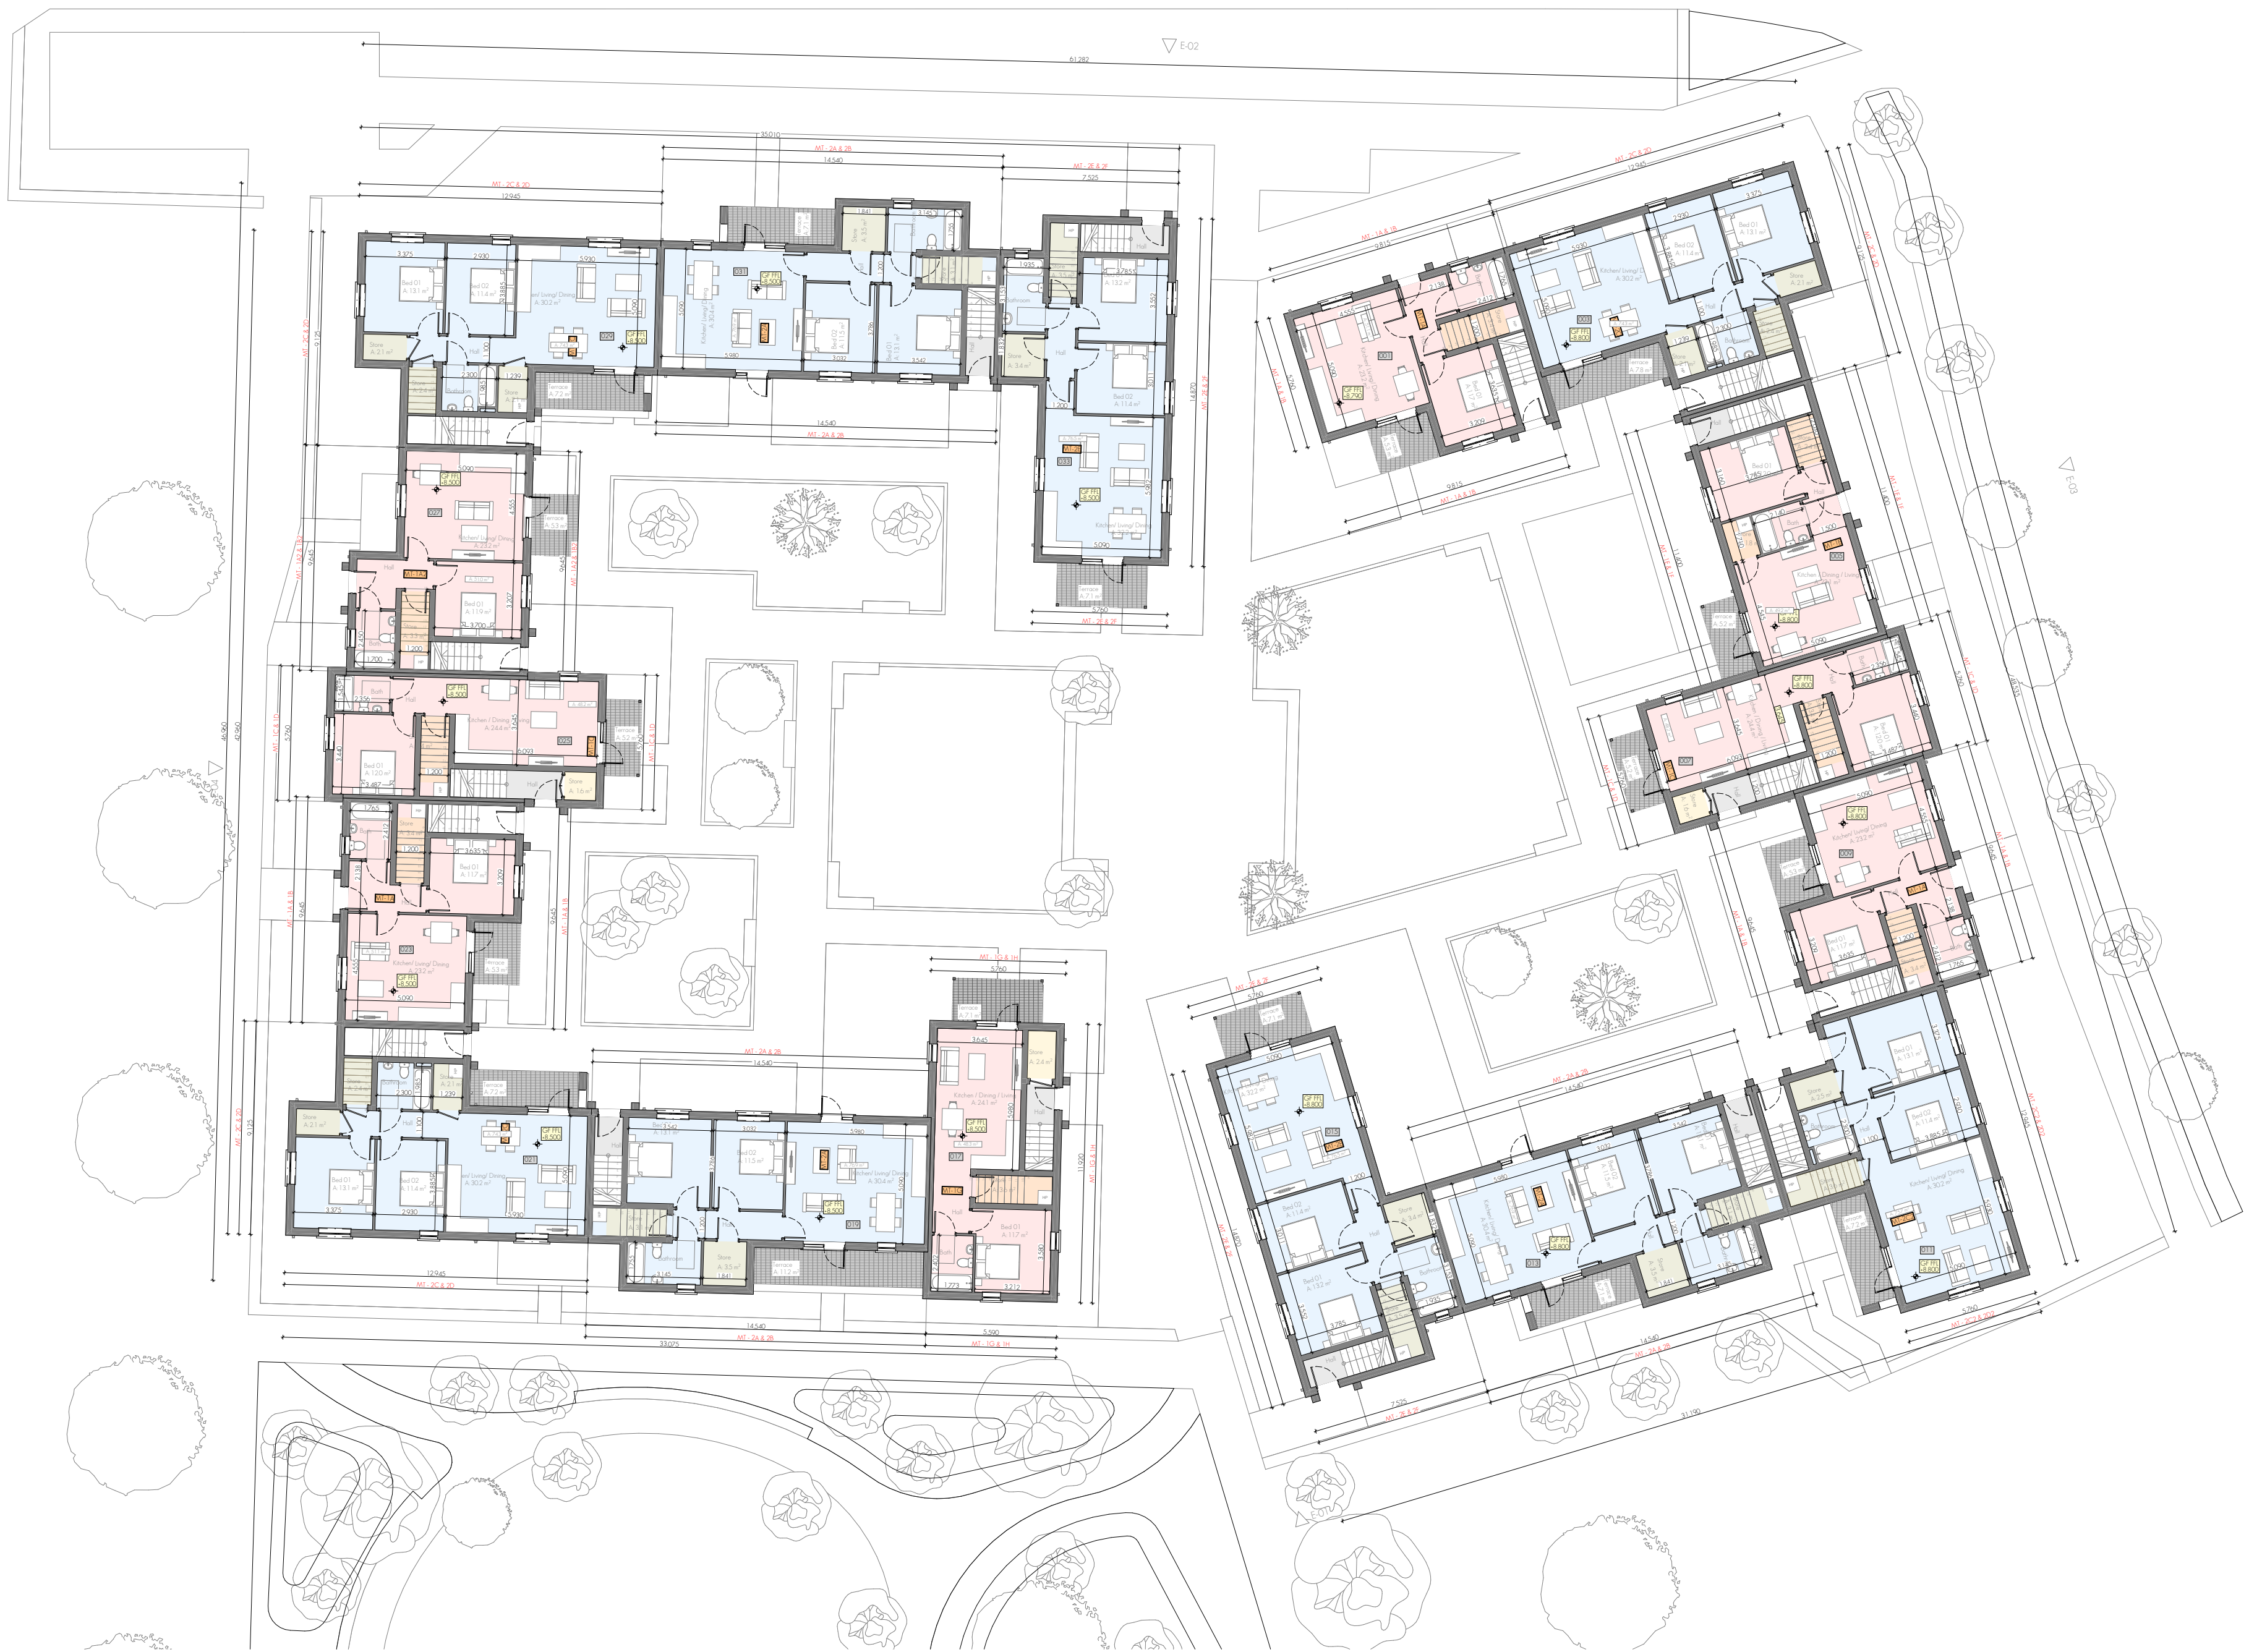


Proposed Ground Floor Plan
1:200

ONE BED UNIT

TWO BED UNIT

Schedule of Units	
Unit	Quantity
1A & 1B	3
1A2 & 1B2	1
1C & 1D	2
1E & 1F	1
1G & 1H	1
2A & 2B	3
2C & 2D	3
2C2 & 2D2	1
2E & 2F	2

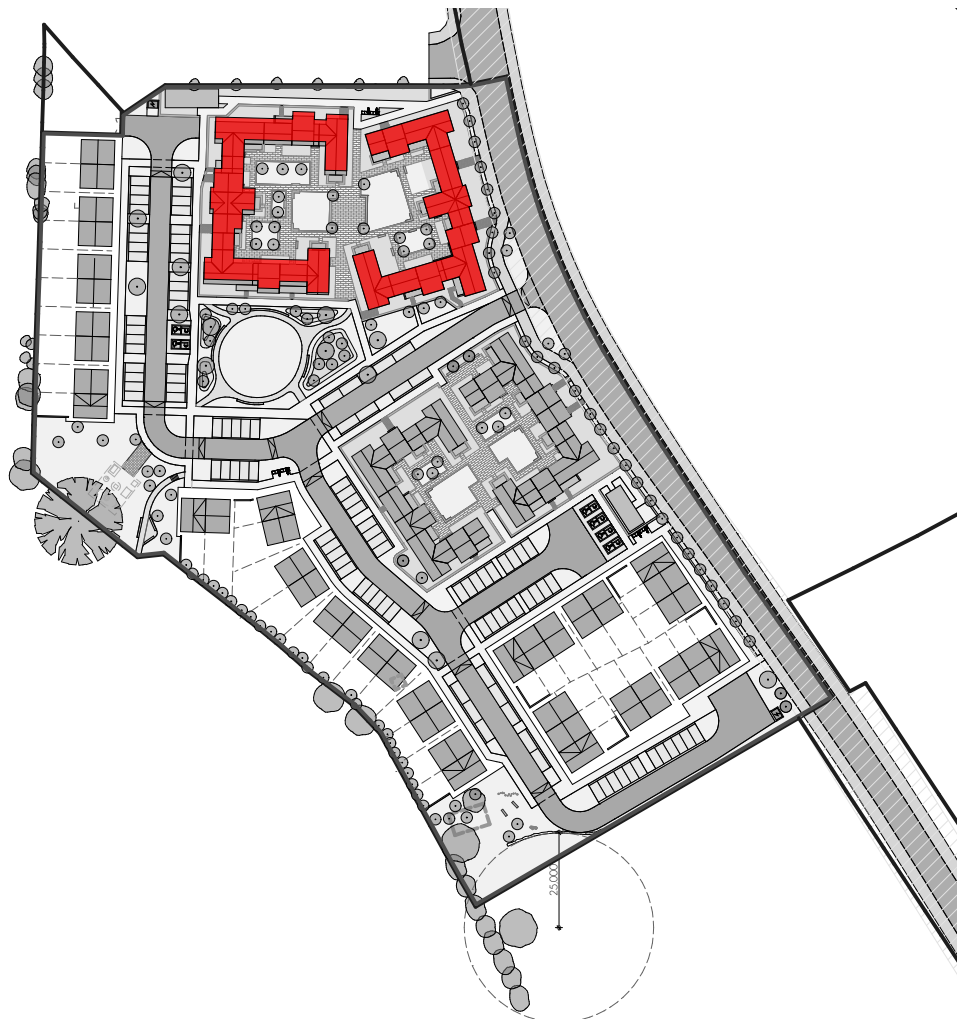

KEY PLAN