




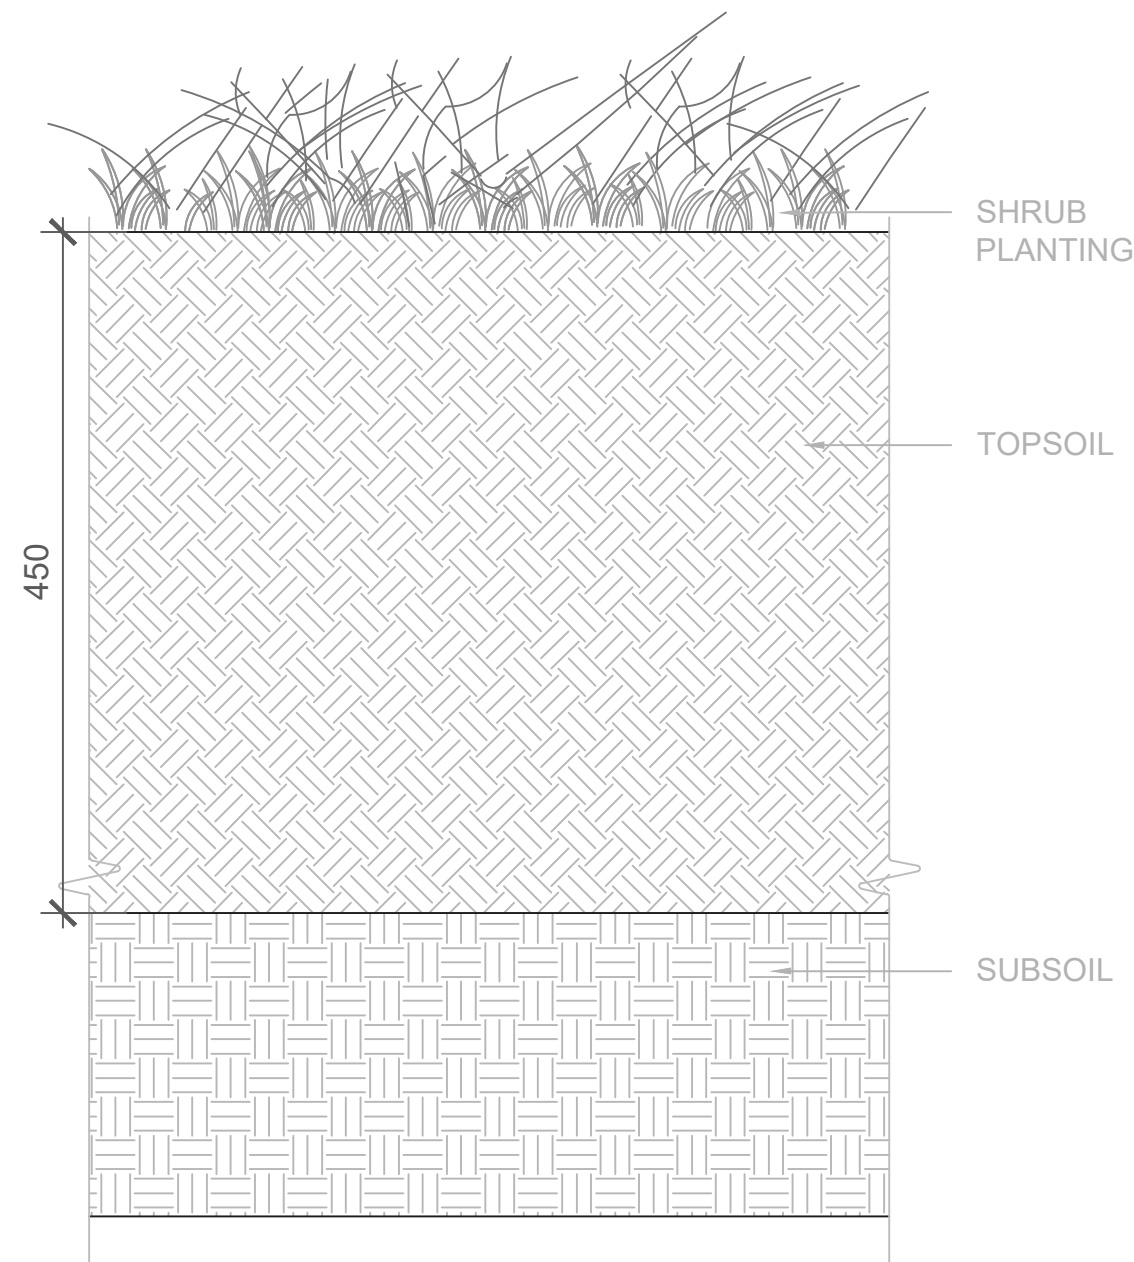


01 TYPICAL SHRUB SOIL PROFILE
SCALE: 1:5@A1

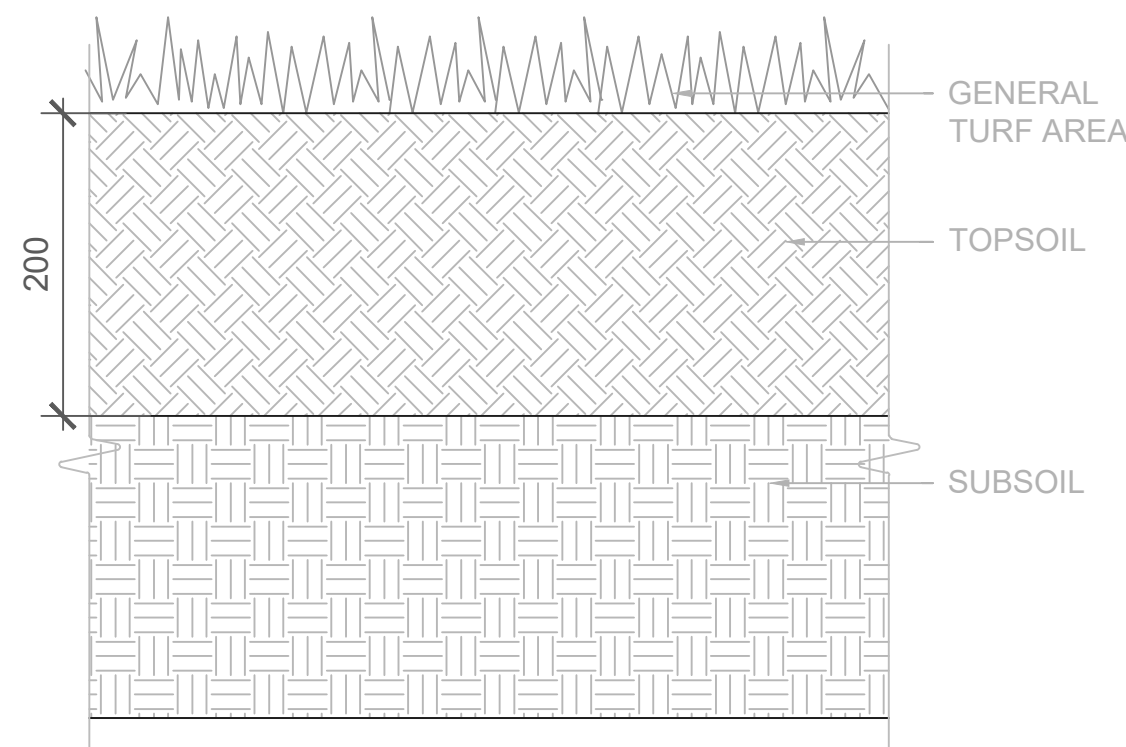


02 TYPICAL TURF SOIL PROFILE
SCALE: 1:5@A1

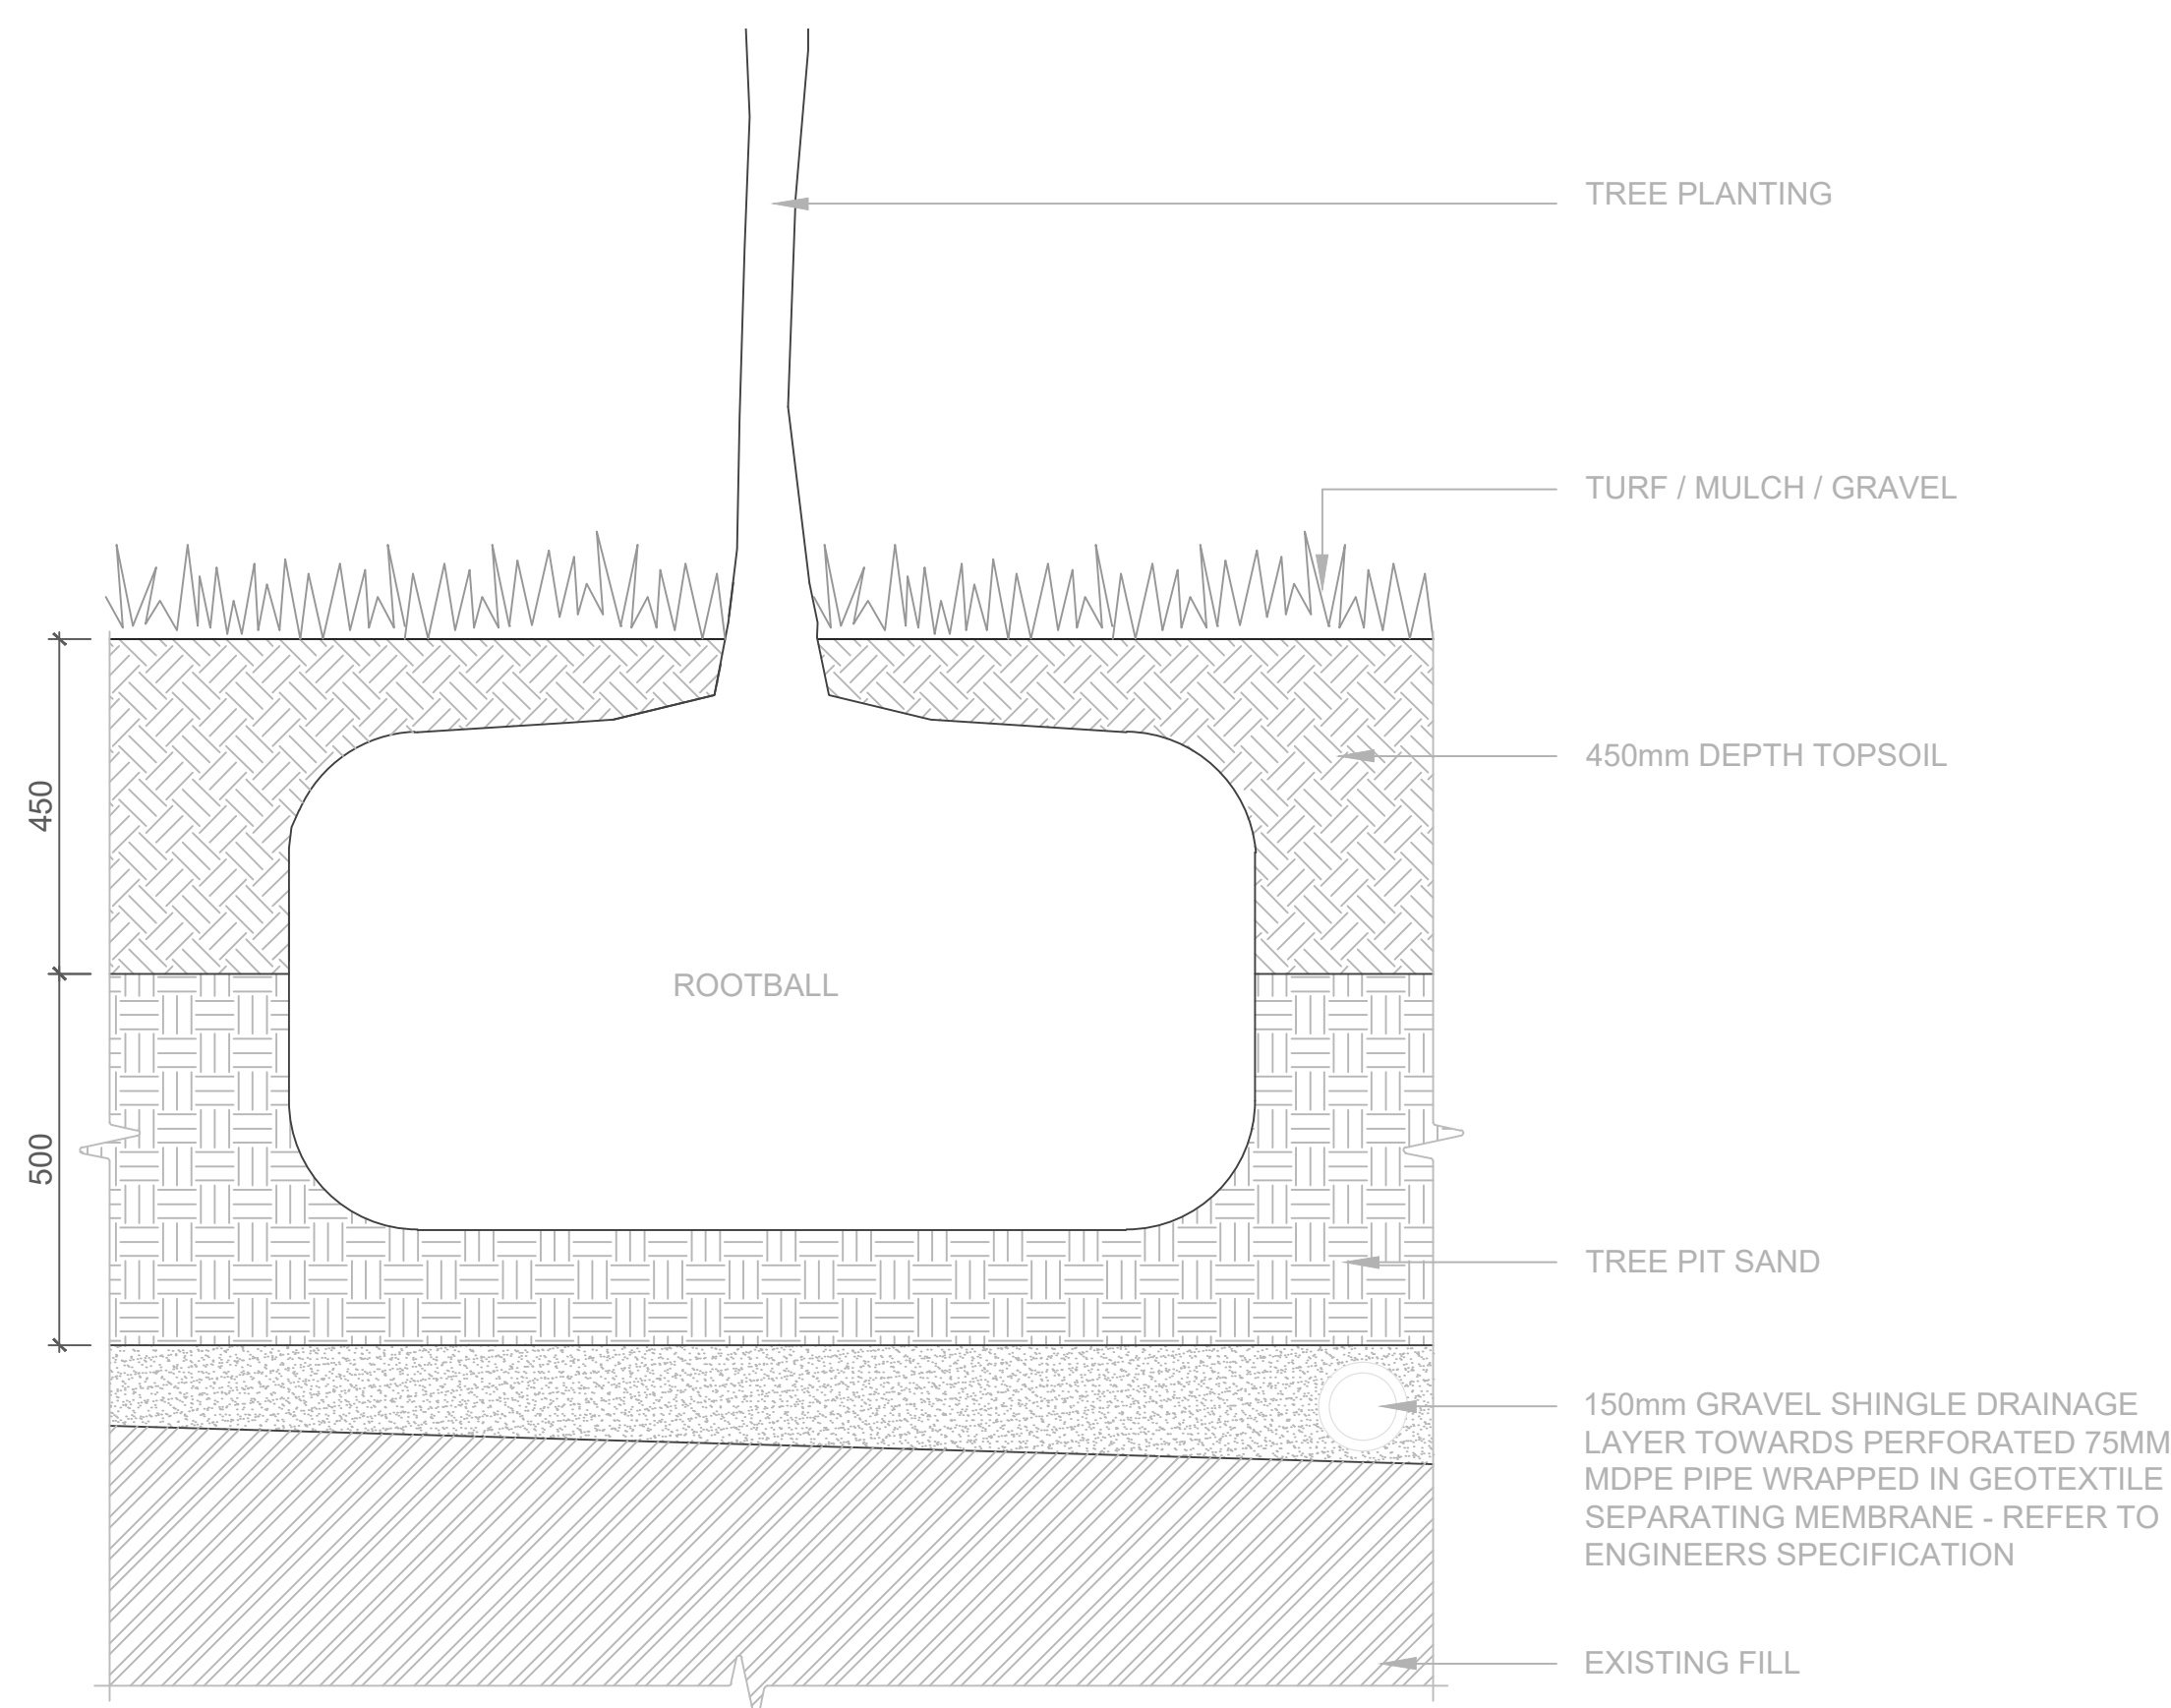

03 TYPICAL TREE SOIL PROFILE
SCALE: 1:10 @A1

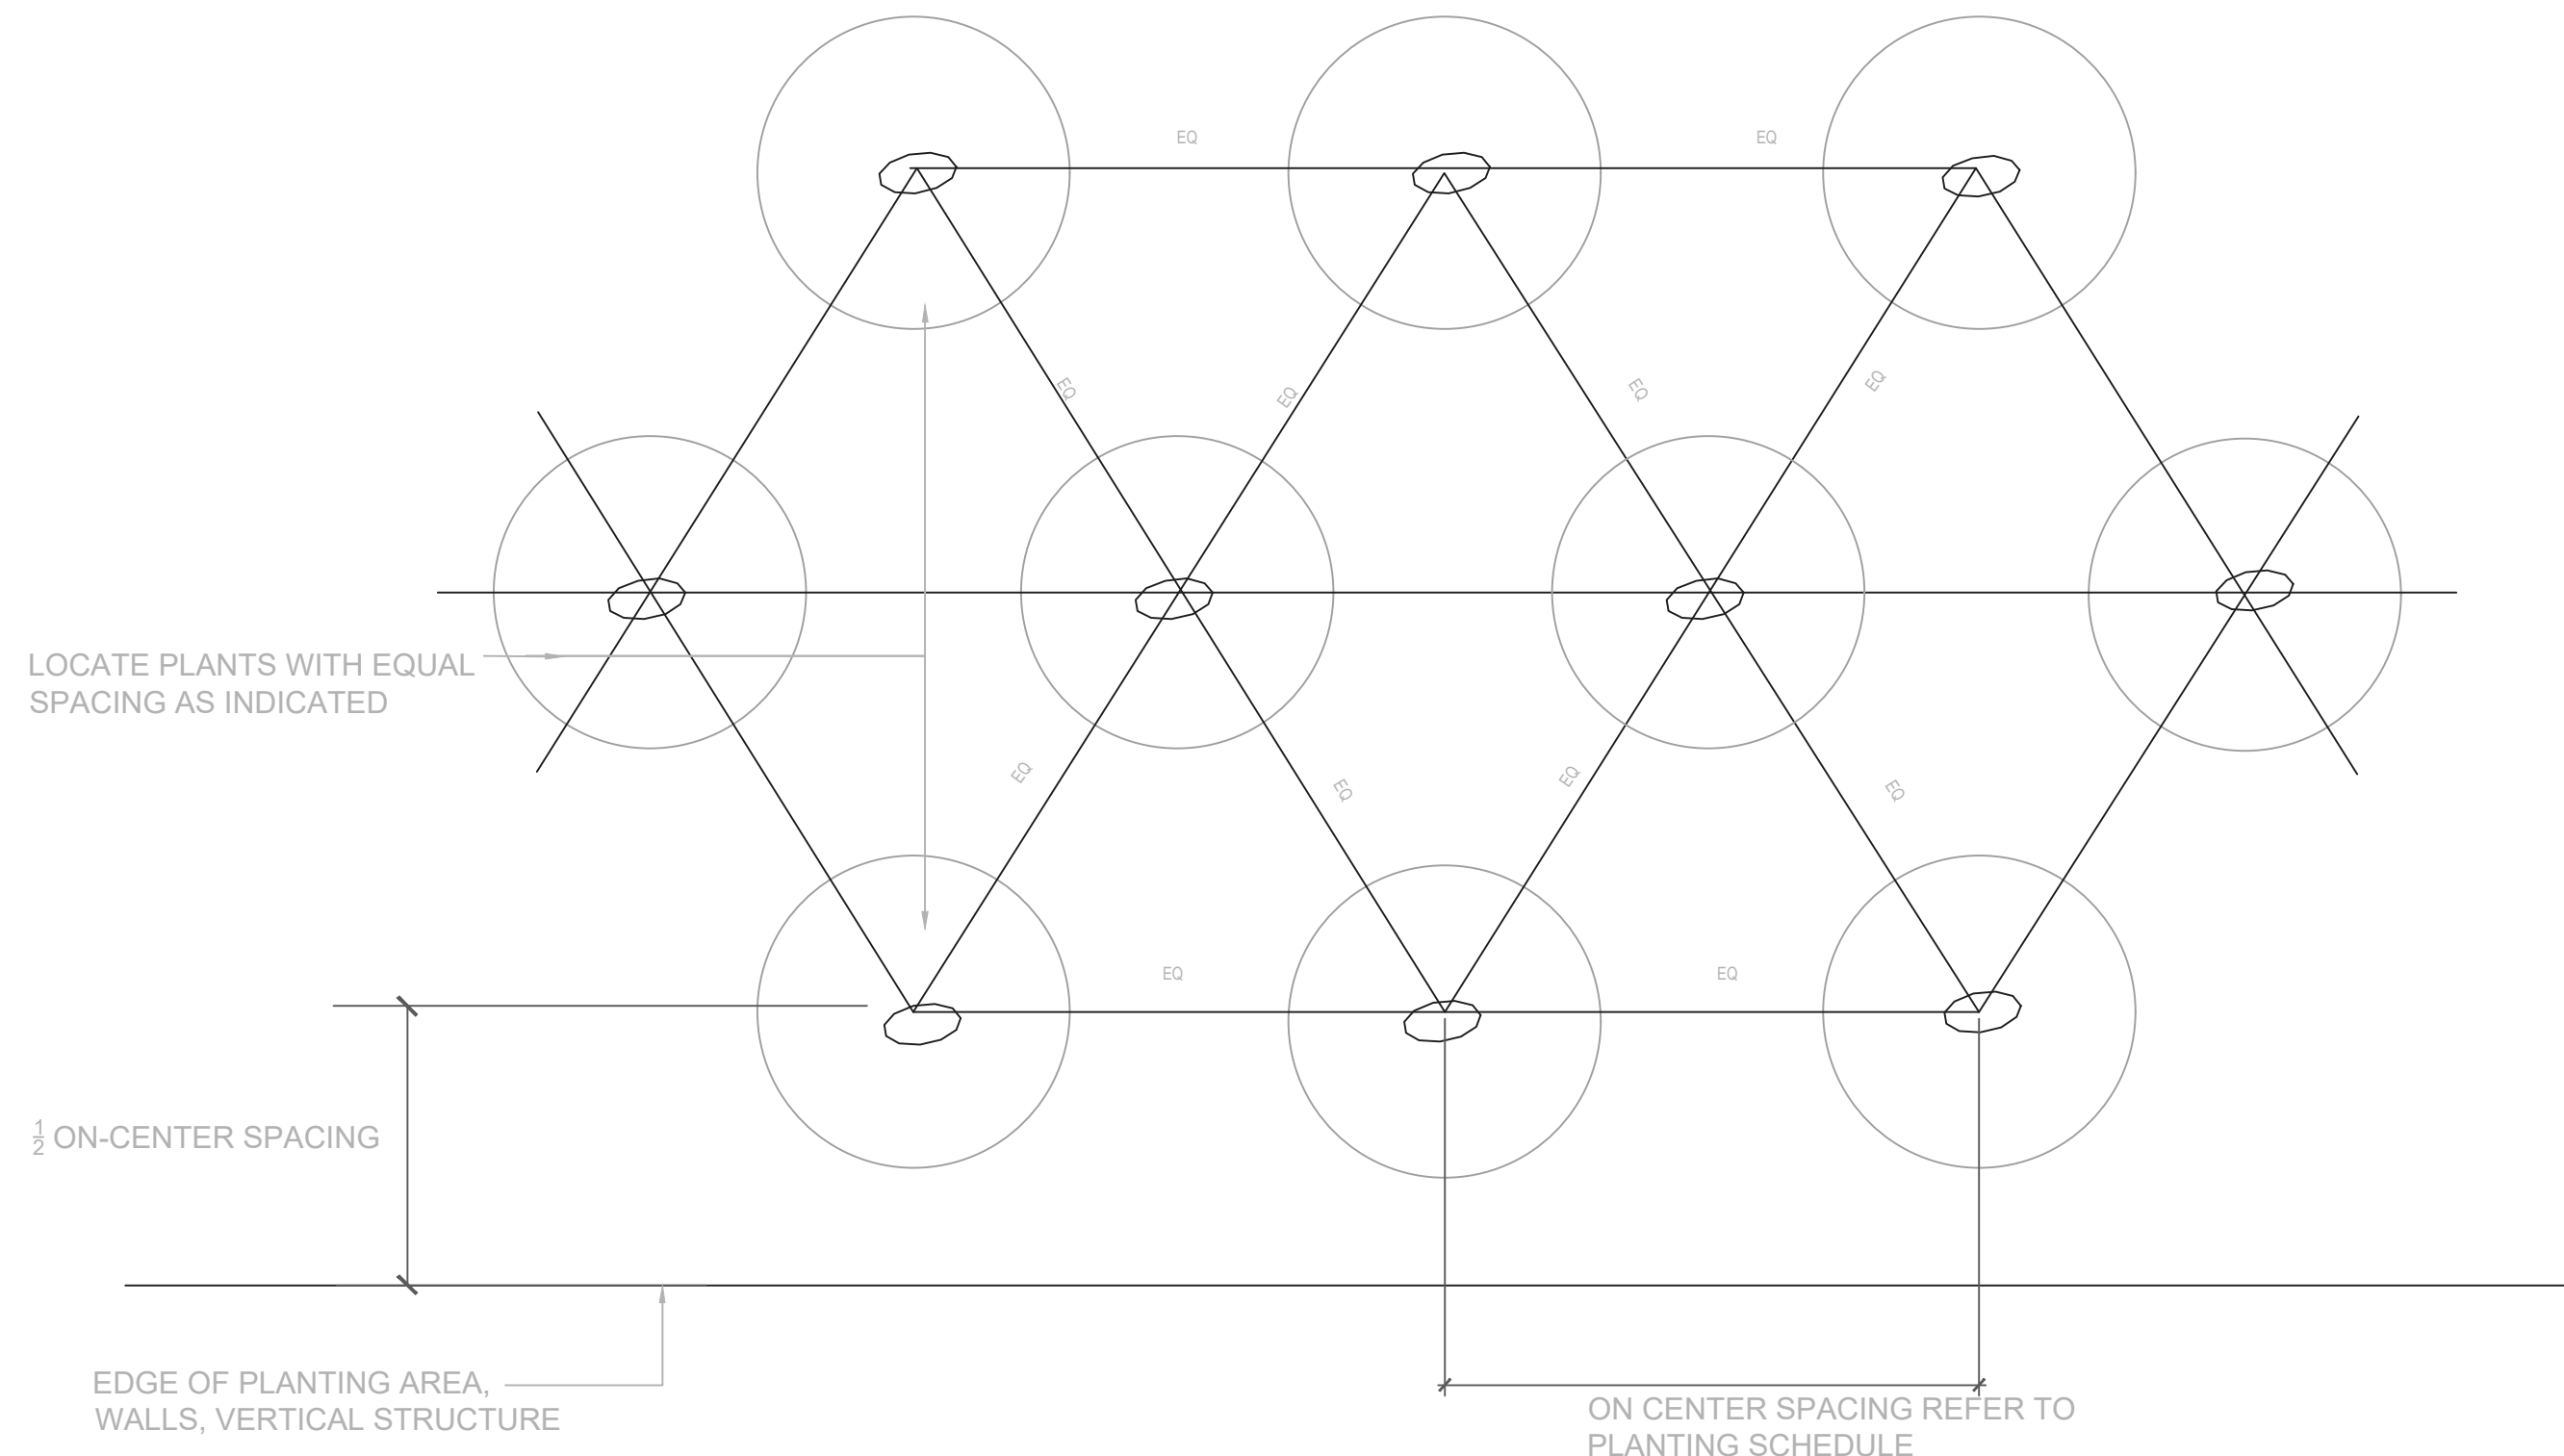

05 TYPICAL SHRUB PLANTING SPACING
SCALE: 1:20@A1

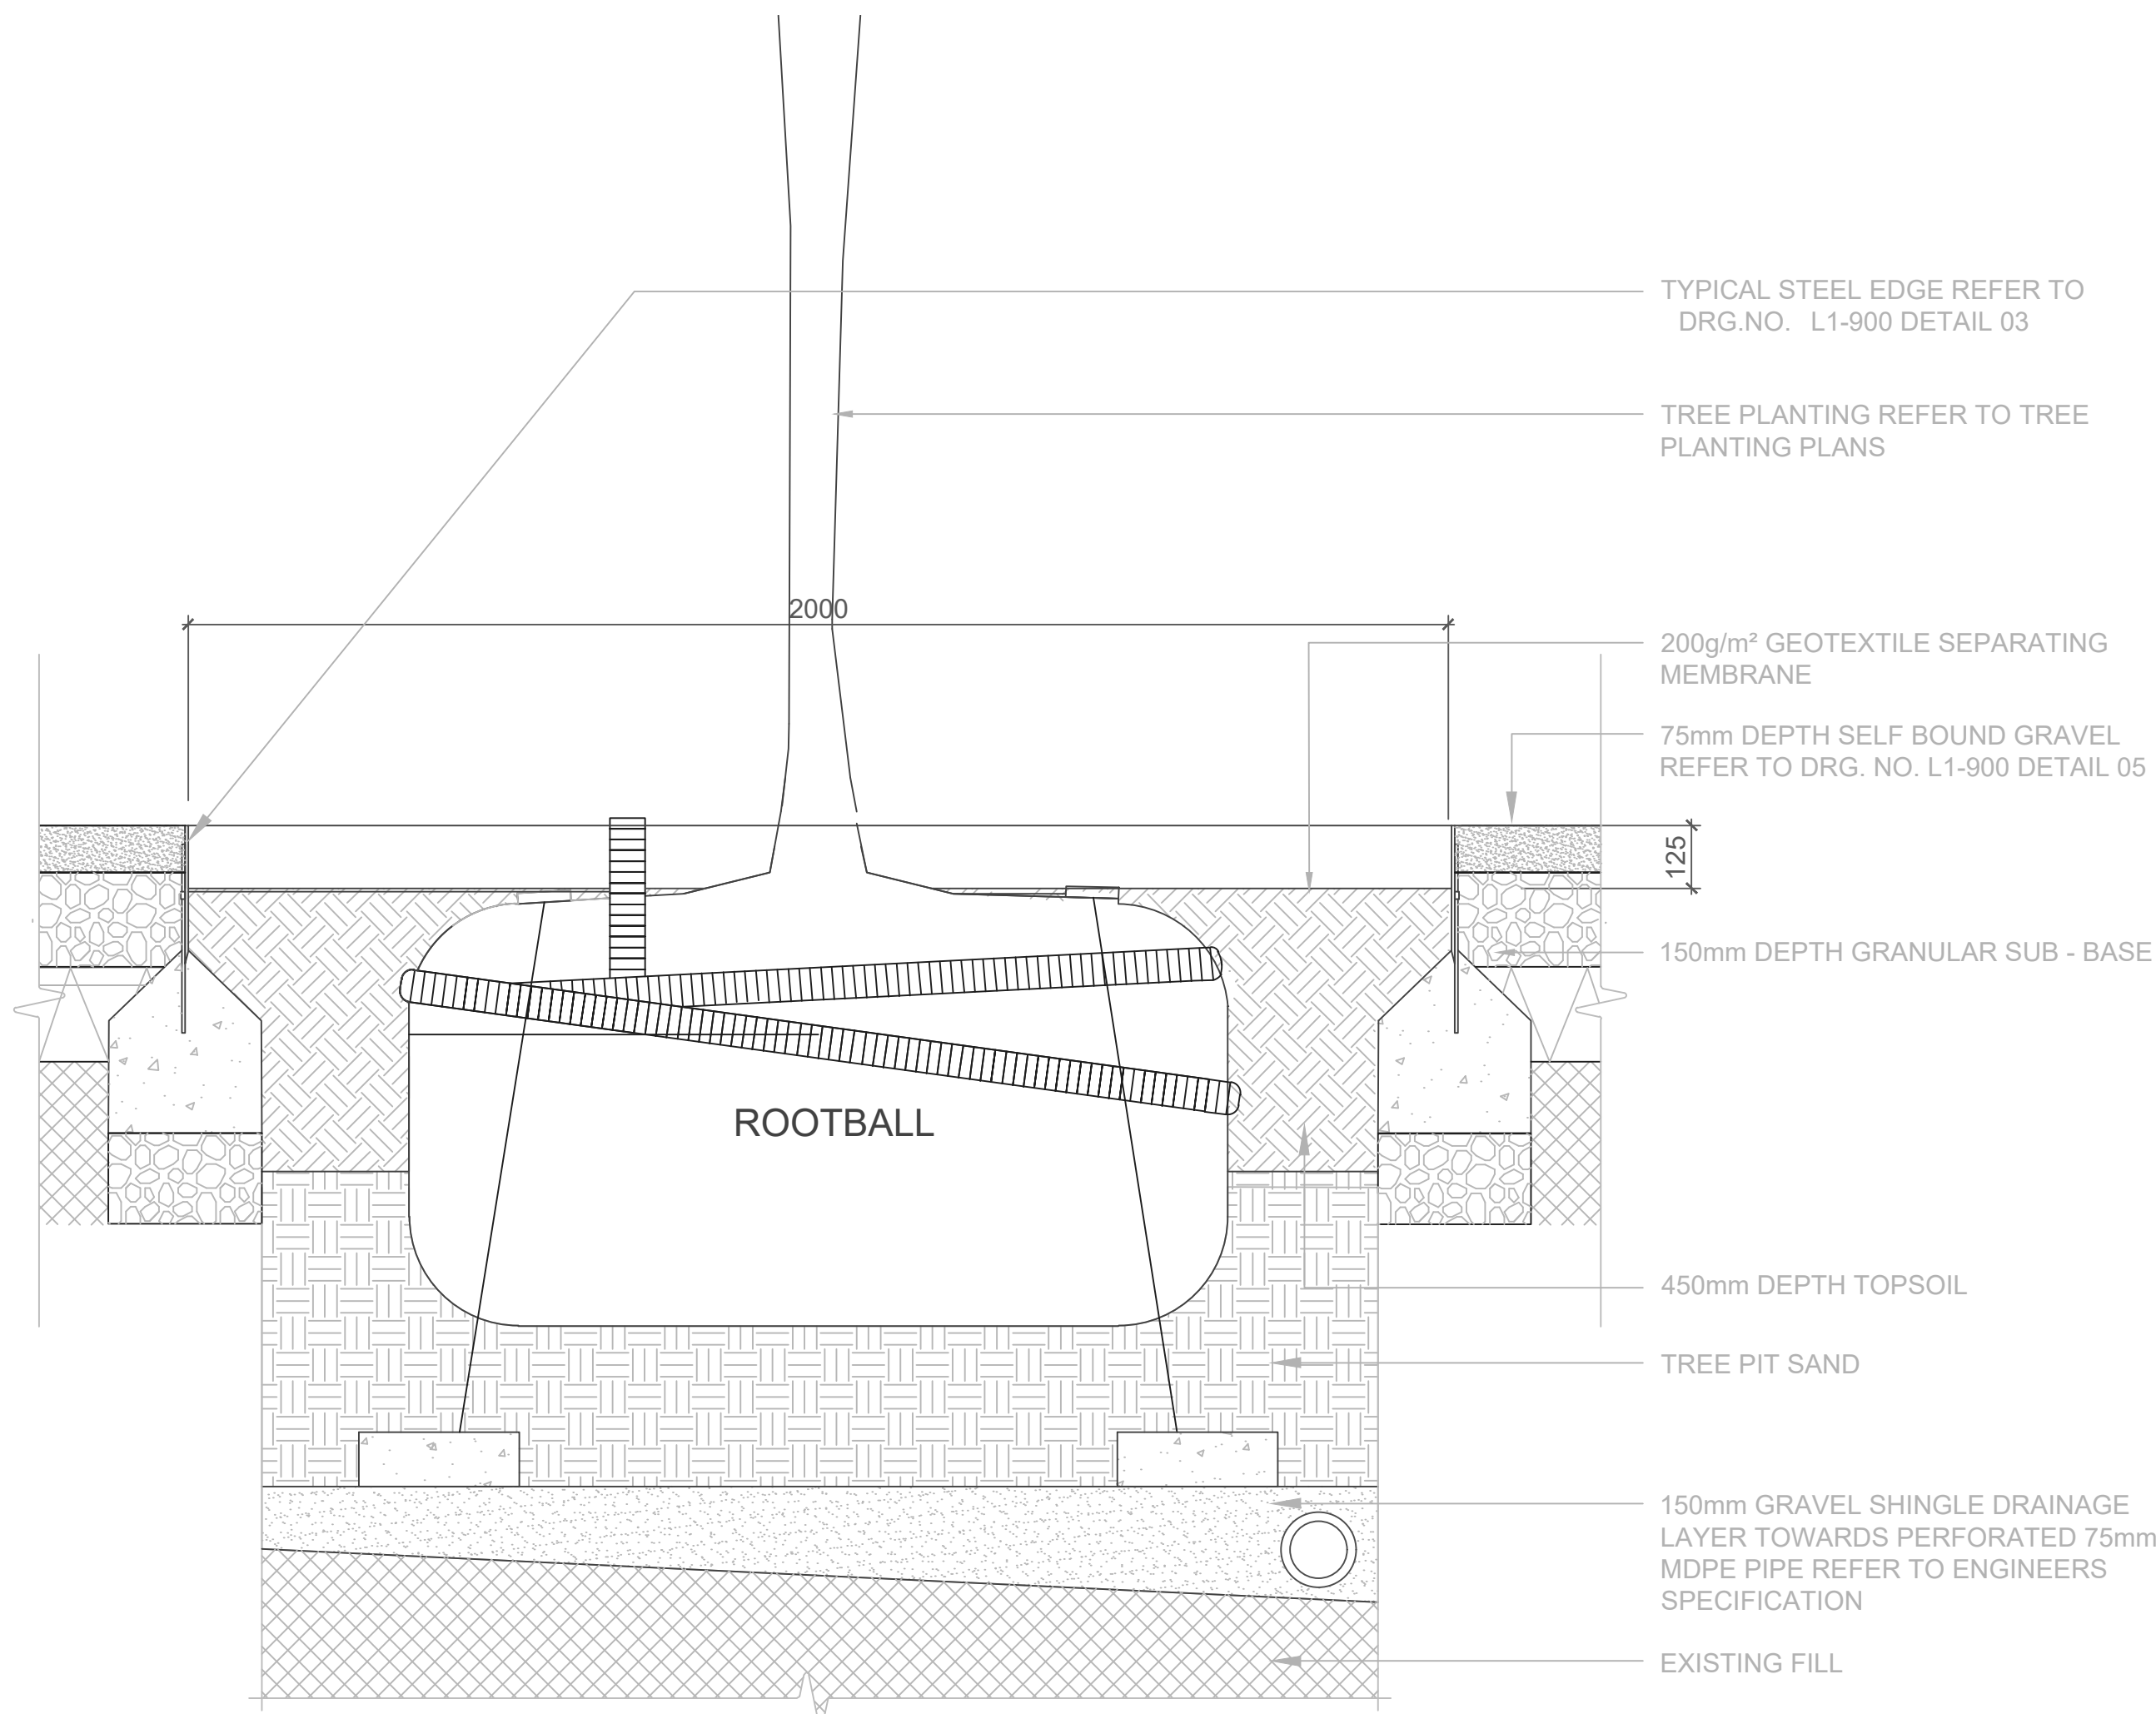

01 TYPICAL TREE DETAIL IN PAVING
SCALE: 1:10 @A1

REFERENCE: THIS DRAWING IS NOT FOR CONSTRUCTION

SR
LA

SIMON RONAN LANDSCAPE ARCHITECTS

Cork Office
Leavis Quay
Stubbins
Co. Cork
Ireland
A94A431

Dublin Office
25 Glengarriff Parade
Phibsborough
Dublin 7
Ireland
D07 XF25

simon@simonronan.com

+353 86 056 3434

SOFT LANDSCAPE & TREE
DETAILS
L - 901 A1@AS SHOWN

REV/00

PROPOSED FCC HOUSING
KILLOWEN, KENMARE, CO. KERRY

PURPOSE OF DRAWING: PLANNING

THIS DRAWING IS TO BE USED IN CONJUNCTION WITH RELEVANT CONSULTANT DRAWINGS

NOTES: 1. THIS DRAWING IS NOT TO BE USED FOR CONSTRUCTION

AUGUST 2026