



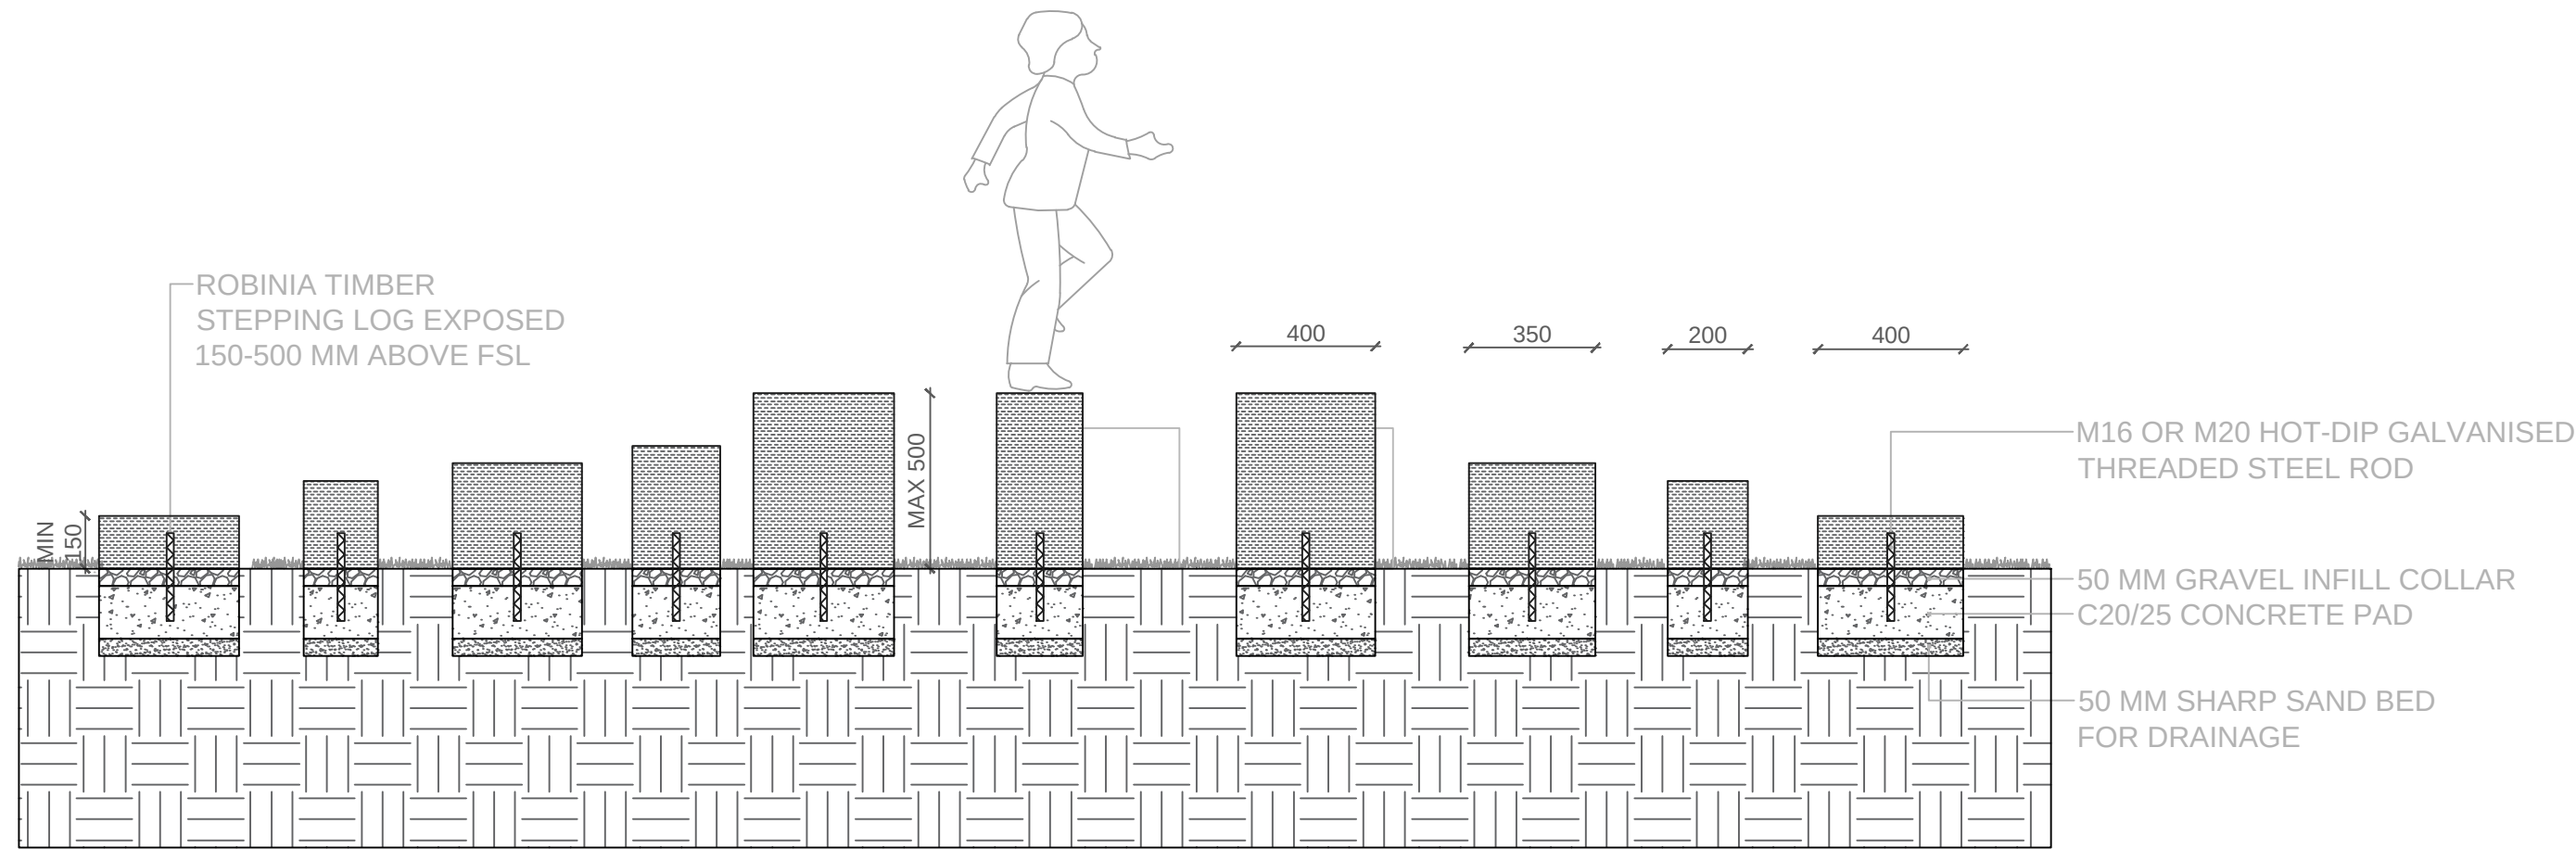


SECTION

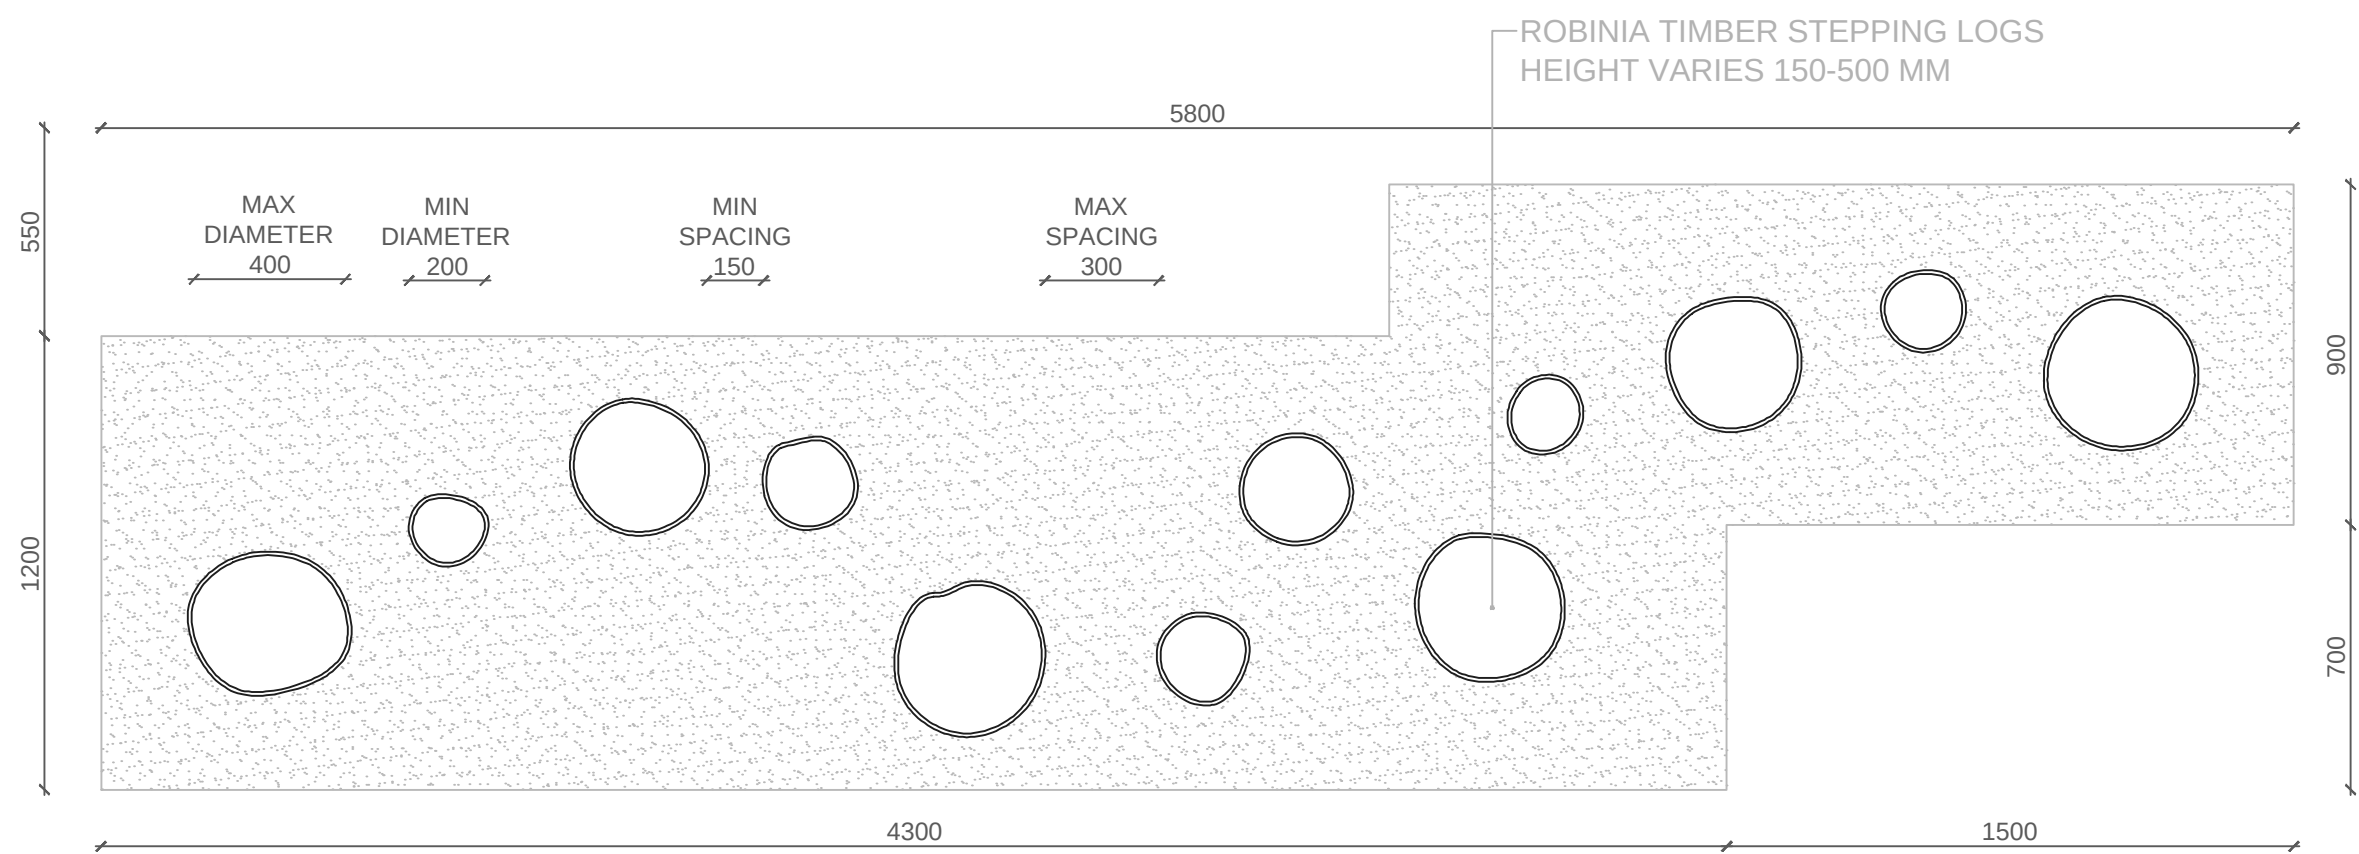


PLAN

01 STEPPING TIMBER LOGS
SCALE: 1:20@A1

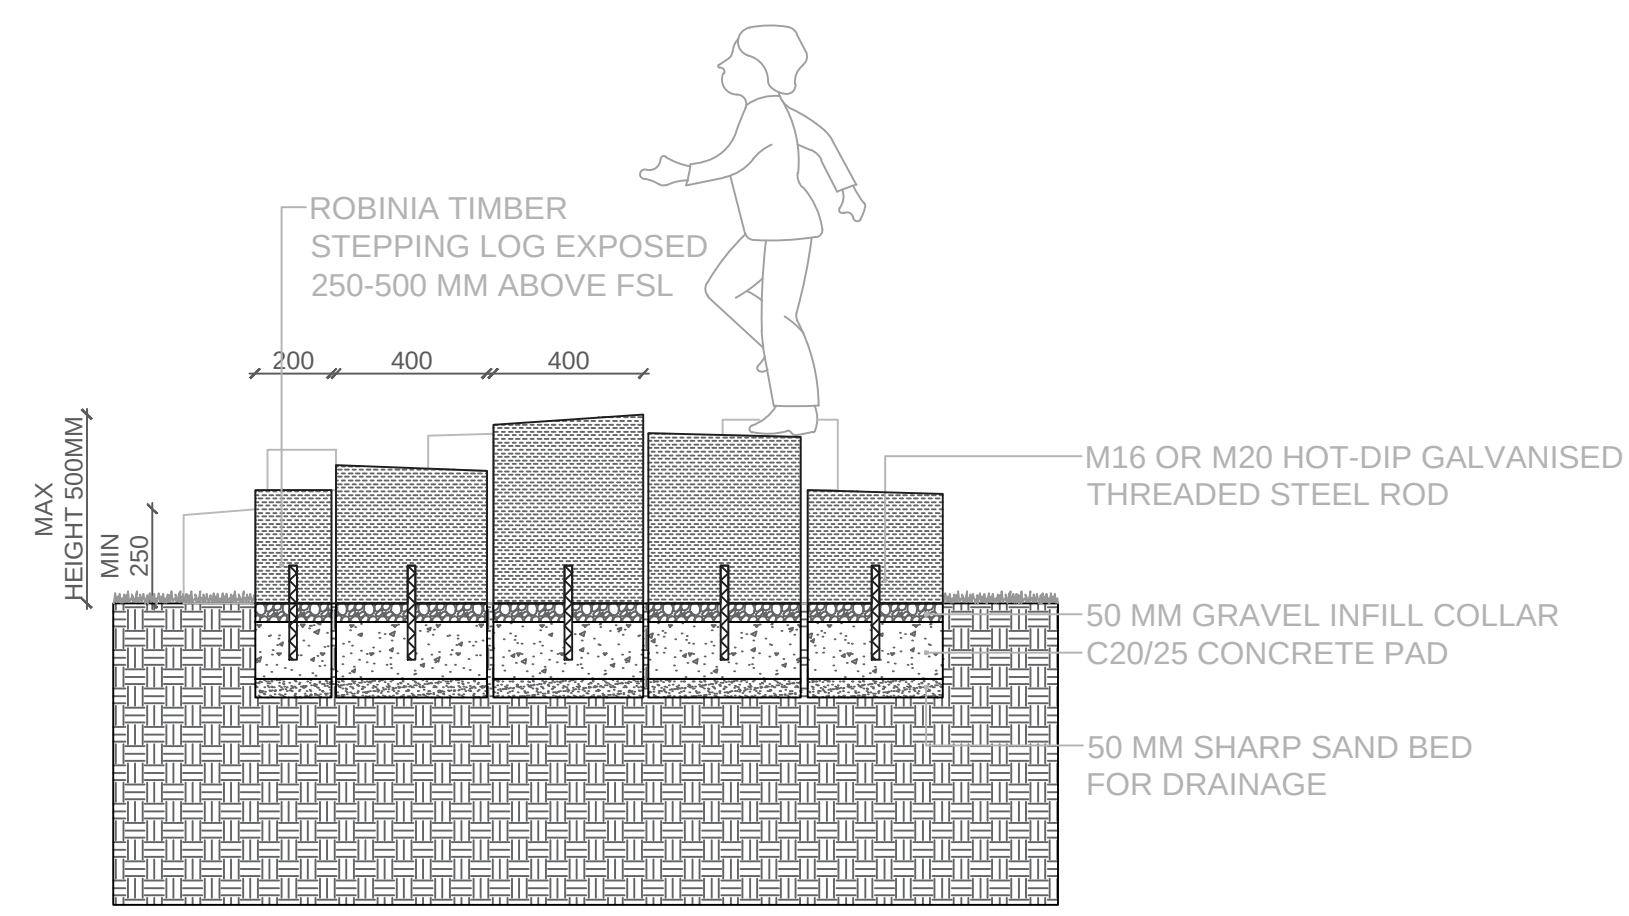

SECTION

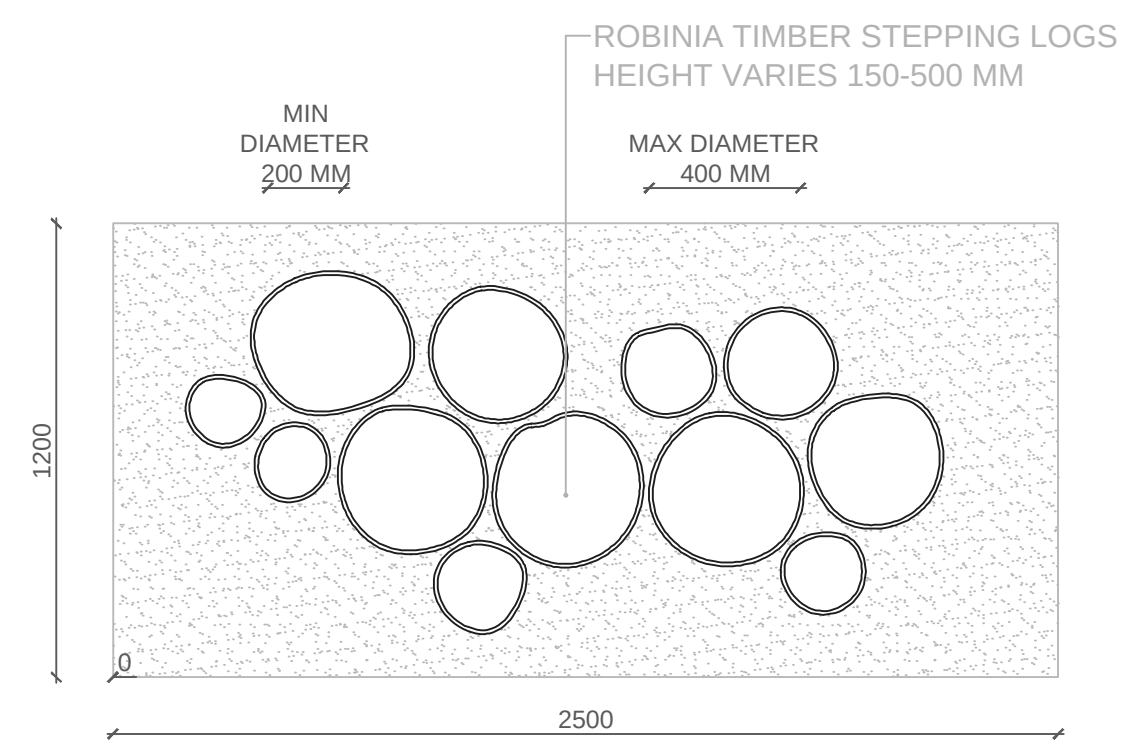

PLAN

01 PLAY TIMBER POSTS
SCALE: 1:20@A1



REFERENCE: THIS DRAWING IS NOT FOR CONSTRUCTION

SR
LA

SIMON RONAN LANDSCAPE ARCHITECTS

Cork Office
Lewis Quay
Shillington
Co. Cork
Ireland
A94A431
simon@simonronan.com

Dublin Office
25 Glengarriff Parade
Phibsborough
Dublin 7
Ireland
D07 XF25
+353 86 056 3434

NATURAL PLAY DETAILS
L - 904 A1@AS SHOWN

REV/00

PROPOSED FCC HOUSING
KILLOWEN, KENMARE, CO. KERRY

PURPOSE OF DRAWING: PLANNING

THIS DRAWING IS TO BE USED IN CONJUNCTION WITH RELEVANT CONSULTANT DRAWINGS.
NO DIMENSIONS TO BE TAKEN FROM THE DRAWING.
NOTES: 1. THIS DRAWING IS NOT TO BE USED FOR CONSTRUCTION.

AUGUST 2026