


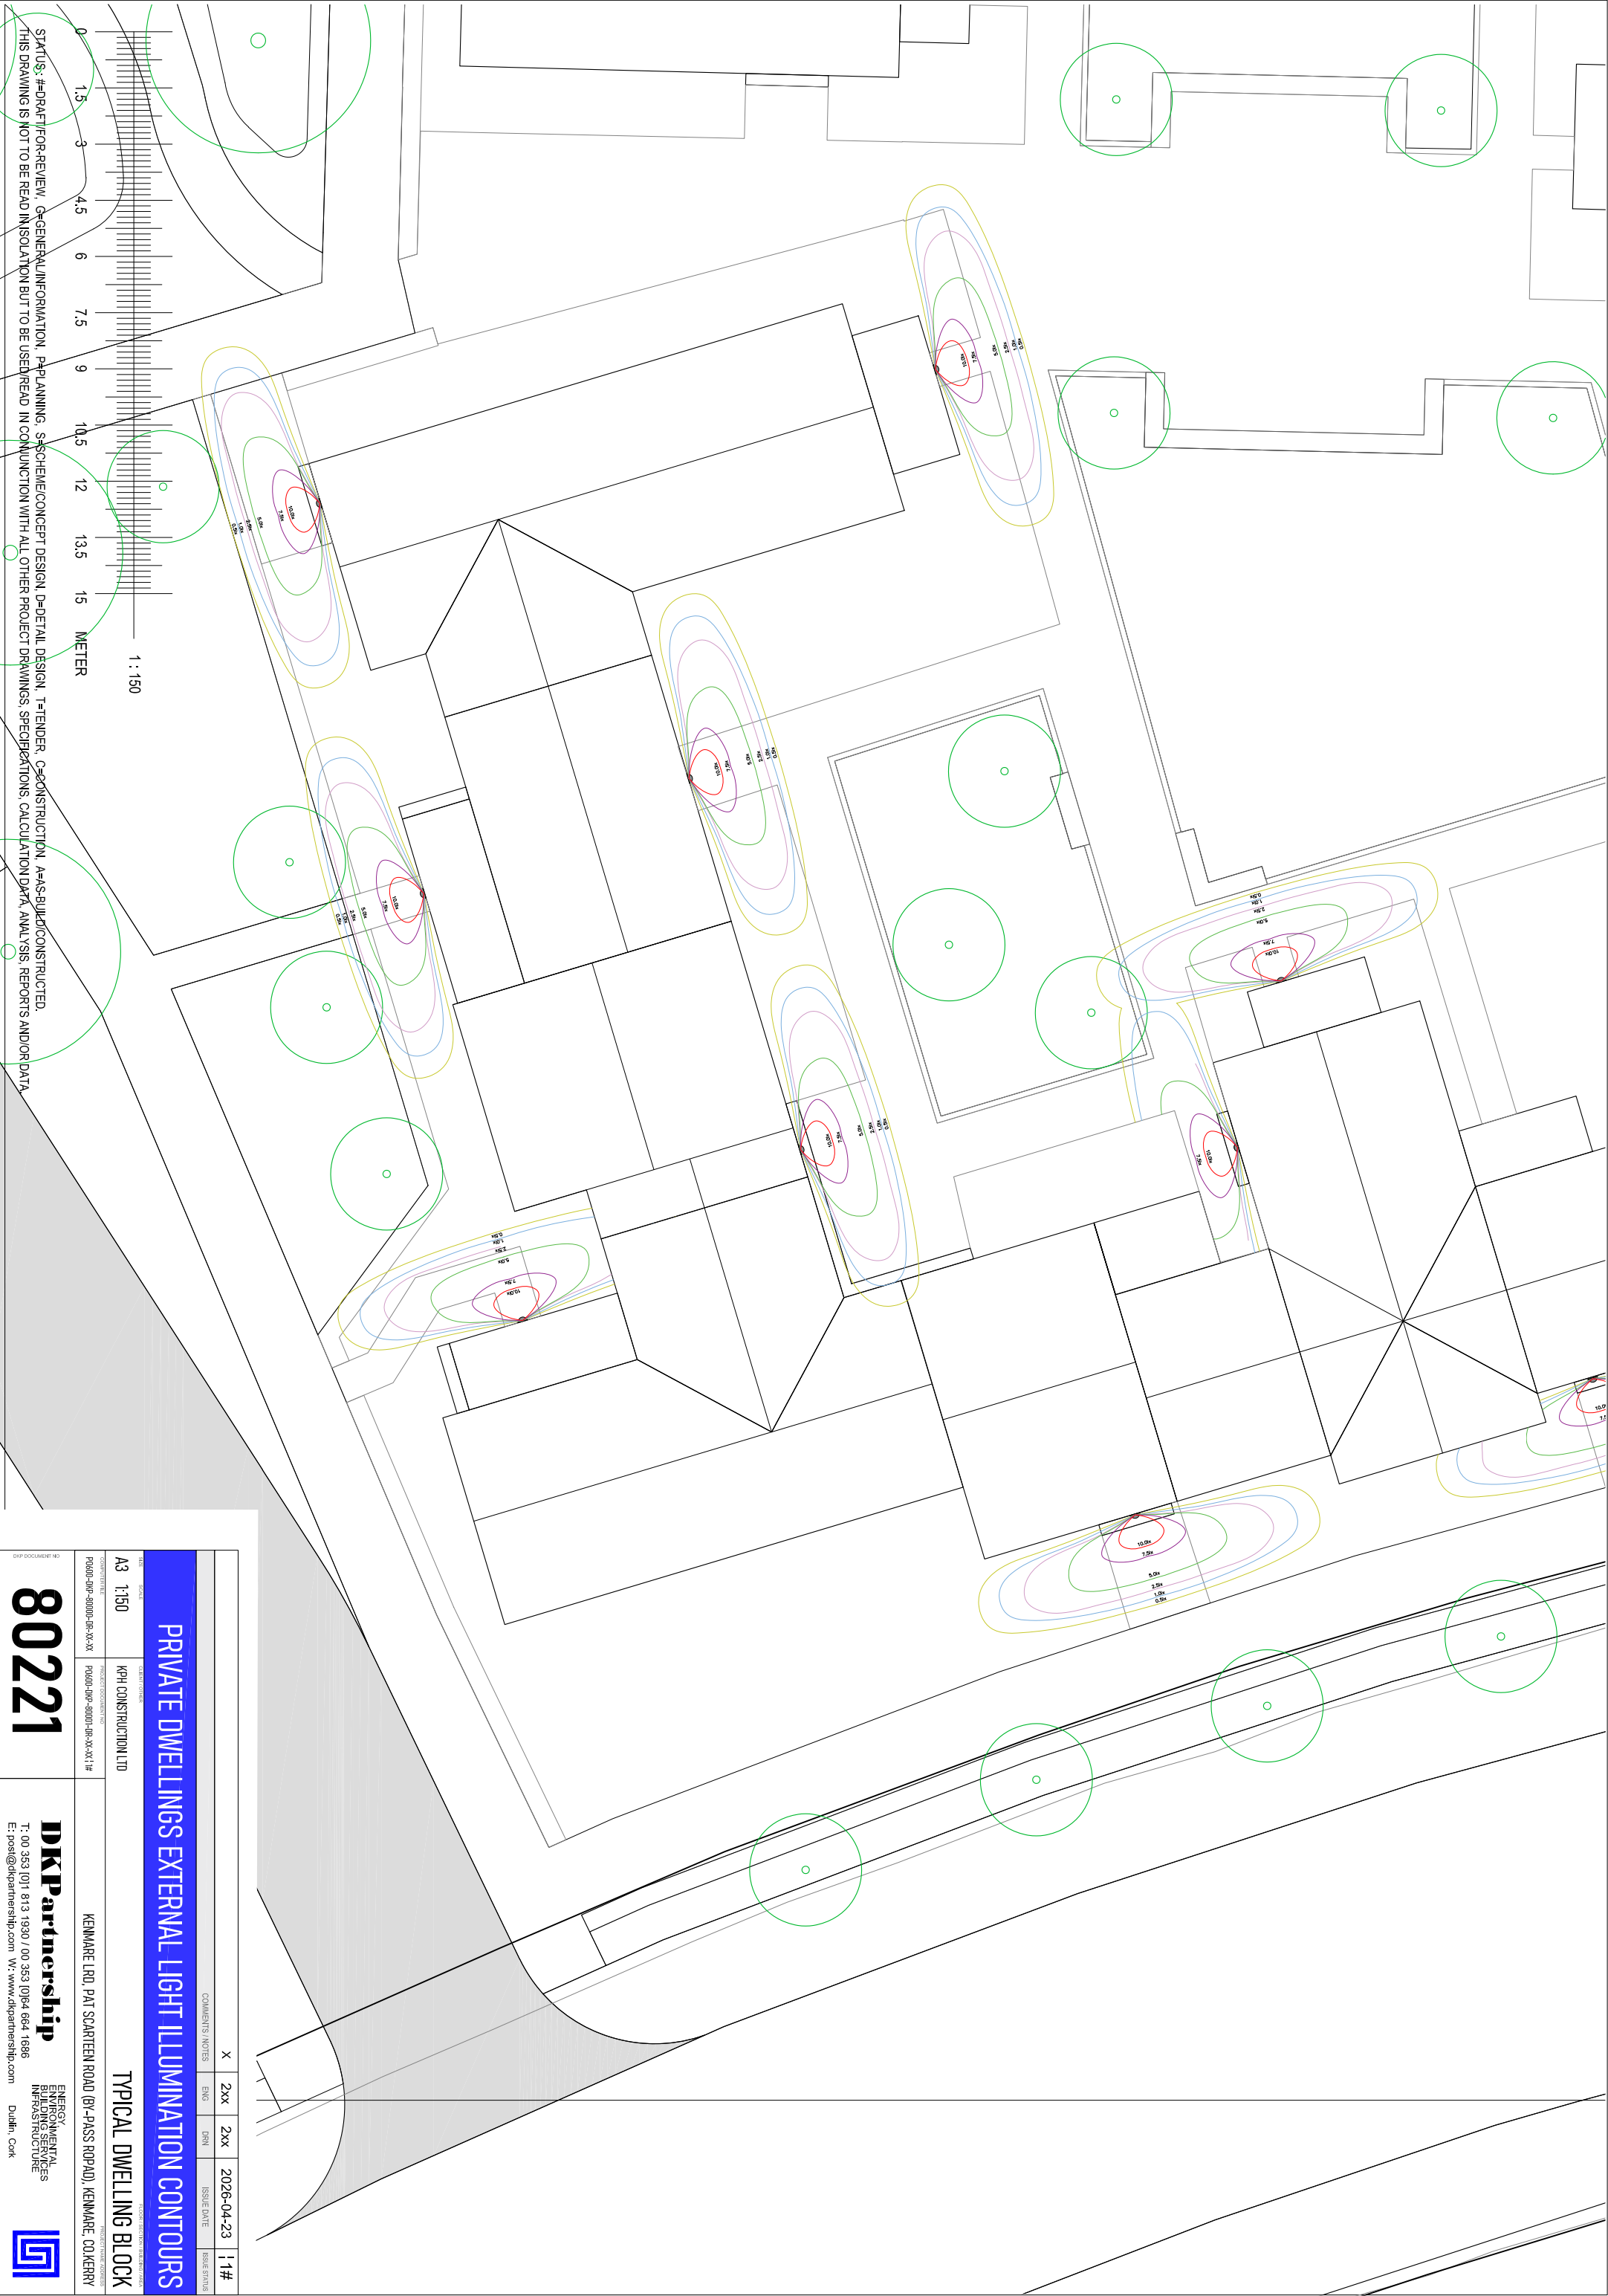

STATUS: #DRAFT/FOR-REVIEW, G=GENERAL/INFORMATION, P=PLANNING, S=SCHEME/CONCEPT DESIGN, D=DETAIL DESIGN, T=TENDER, C=CONSTRUCTION, A=AS-BUILT/CONSTRUCTED.
THIS DRAWING IS NOT TO BE READ IN ISOLATION BUT TO BE USED/READ IN CONJUNCTION WITH ALL OTHER PROJECT DRAWINGS, SPECIFICATIONS, CALCULATION DATA, ANALYSIS, REPORTS AND/OR DATA.

DWP DOCUMENT NO		X		2XX	2XX	2026-04-23	1#
PRIVATE DWELLINGS EXTERNAL LIGHT ILLUMINATION CONTOURS							
TITLE		CLIENT NOTES					
A3	1:150	KPH CONSTRUCTION LTD					
COMMENTS		PROJECT DOCUMENT NO					
P000-DWP-8000-DP-XC-XX		P000-DWP-8000-DP-XC-XX/1#					
KENMARE LTD, PAT SCARTHEEN ROAD (BY-PASS ROAD), KENMARE, CO.KERRY		PROJECT NAME / ADDRESS					
80221		DKP Partnership					
T: 00 353 (0)1 813 1930 / 00 353 1094 664 1686		ENERGY BUILDINGS SERVICES INFRASTRUCTURE					
E: post@dkpartnership.com W: www.dkpartnership.com		DUBLIN, CO.K					