
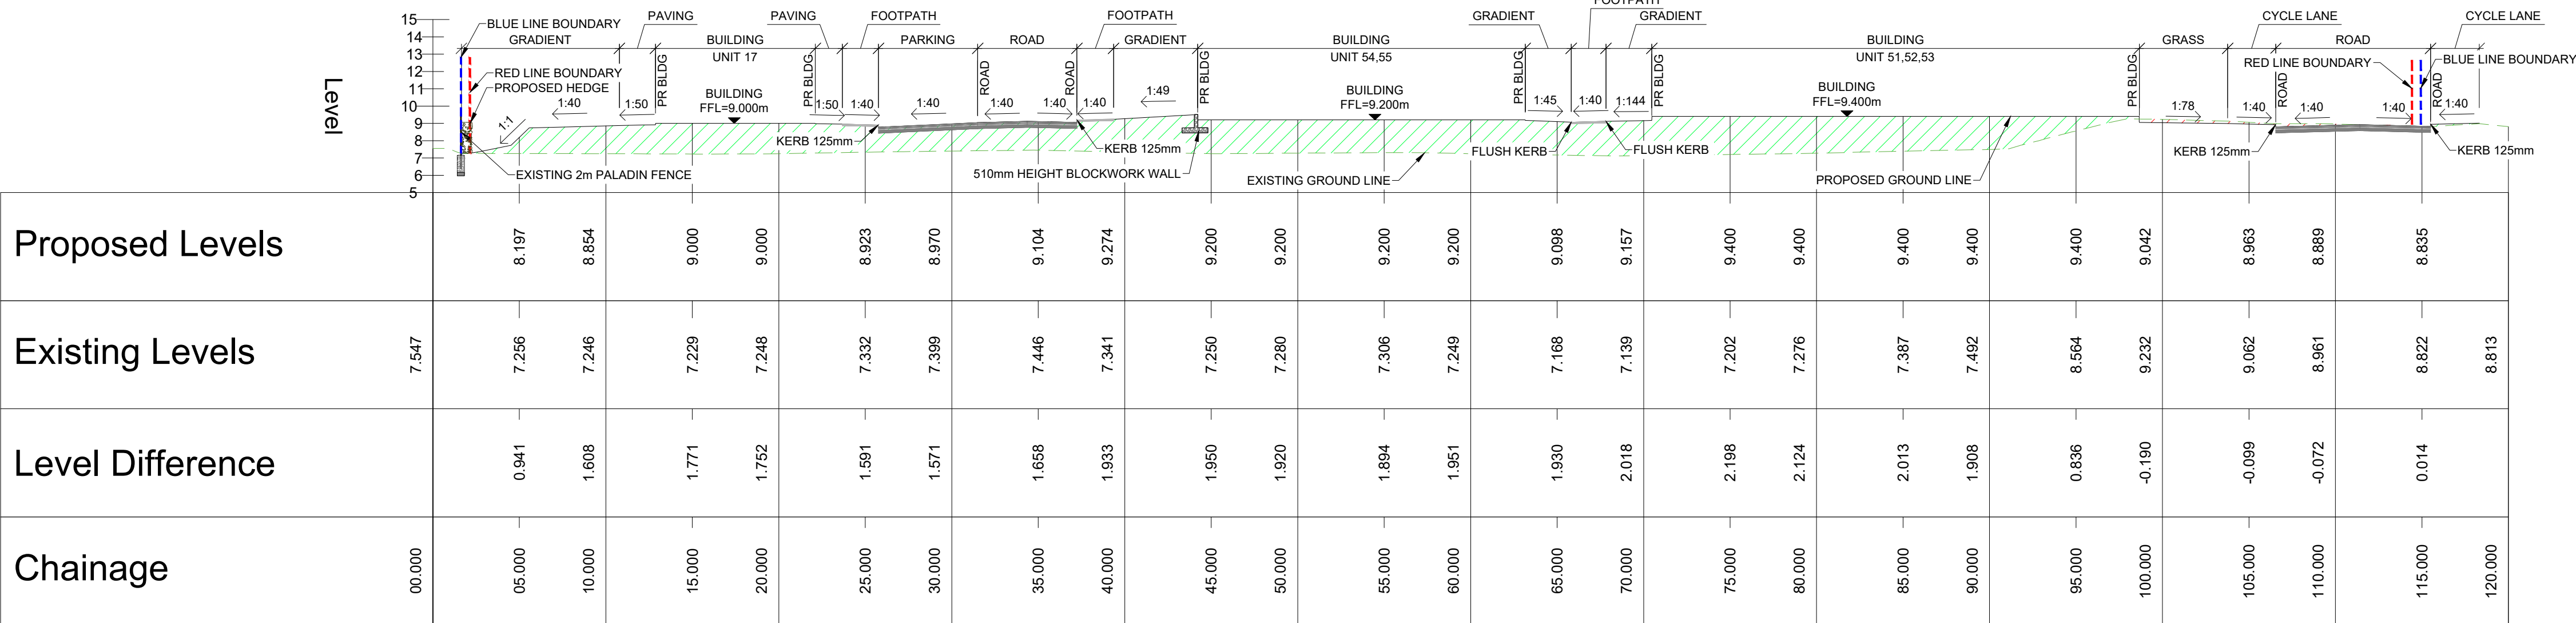
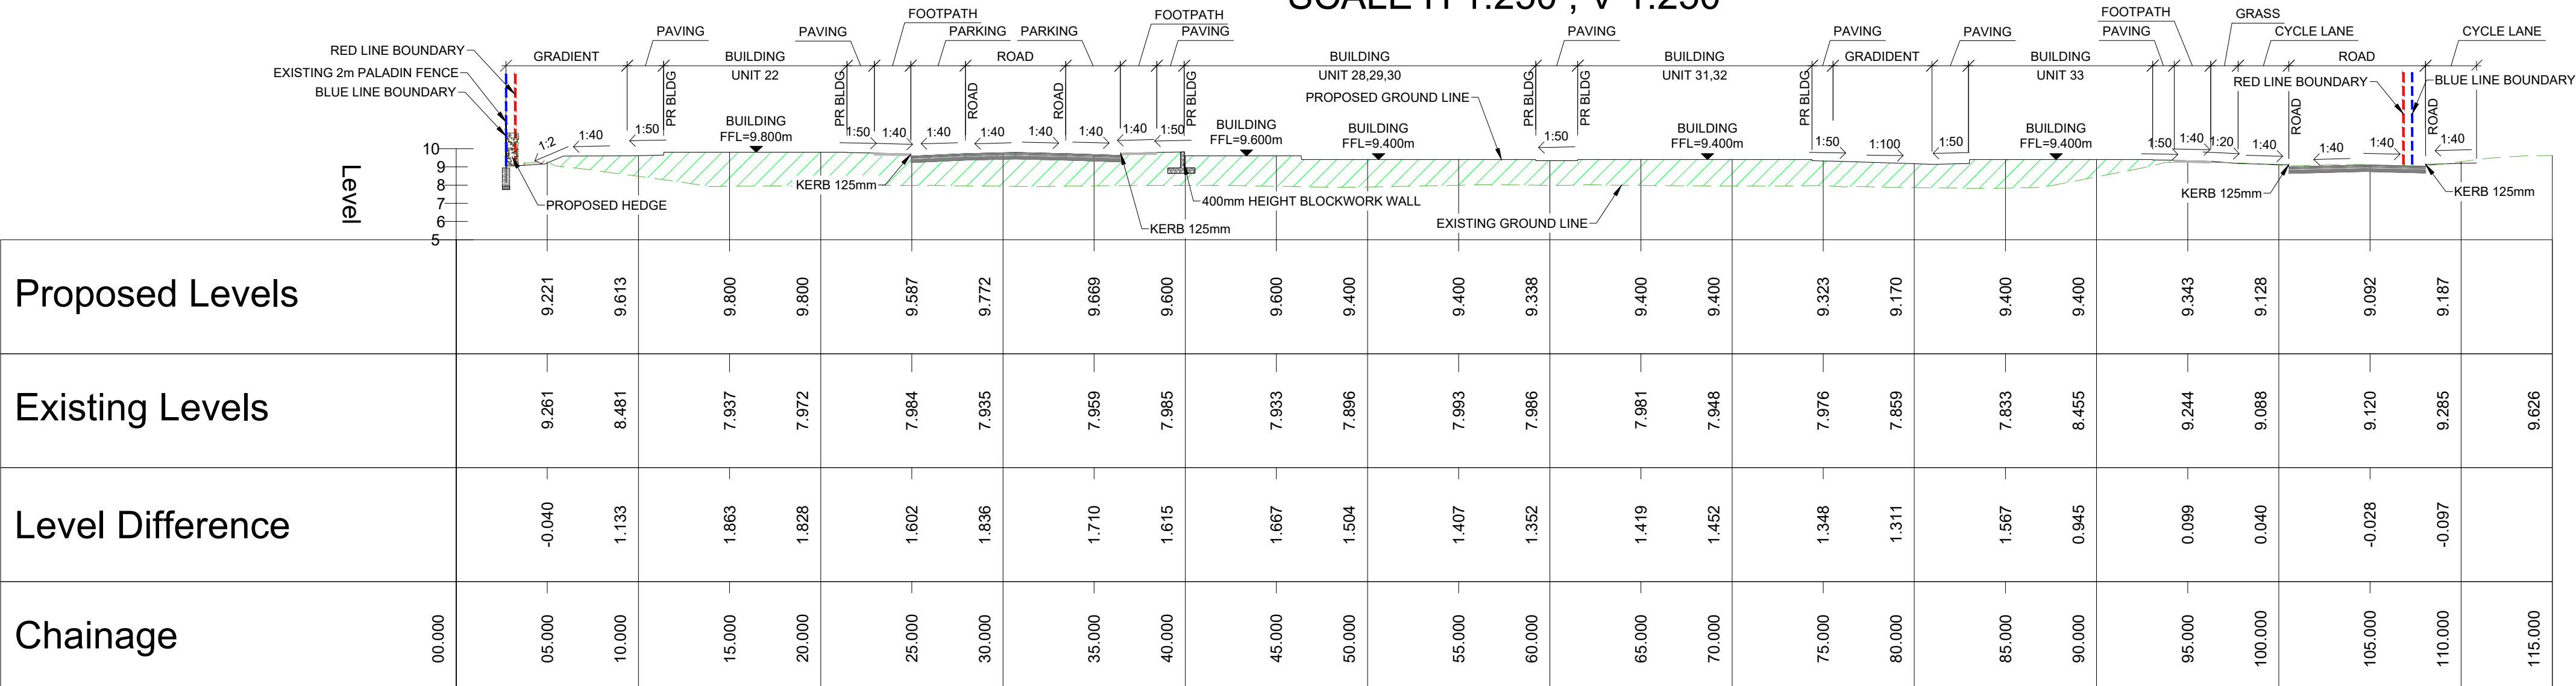




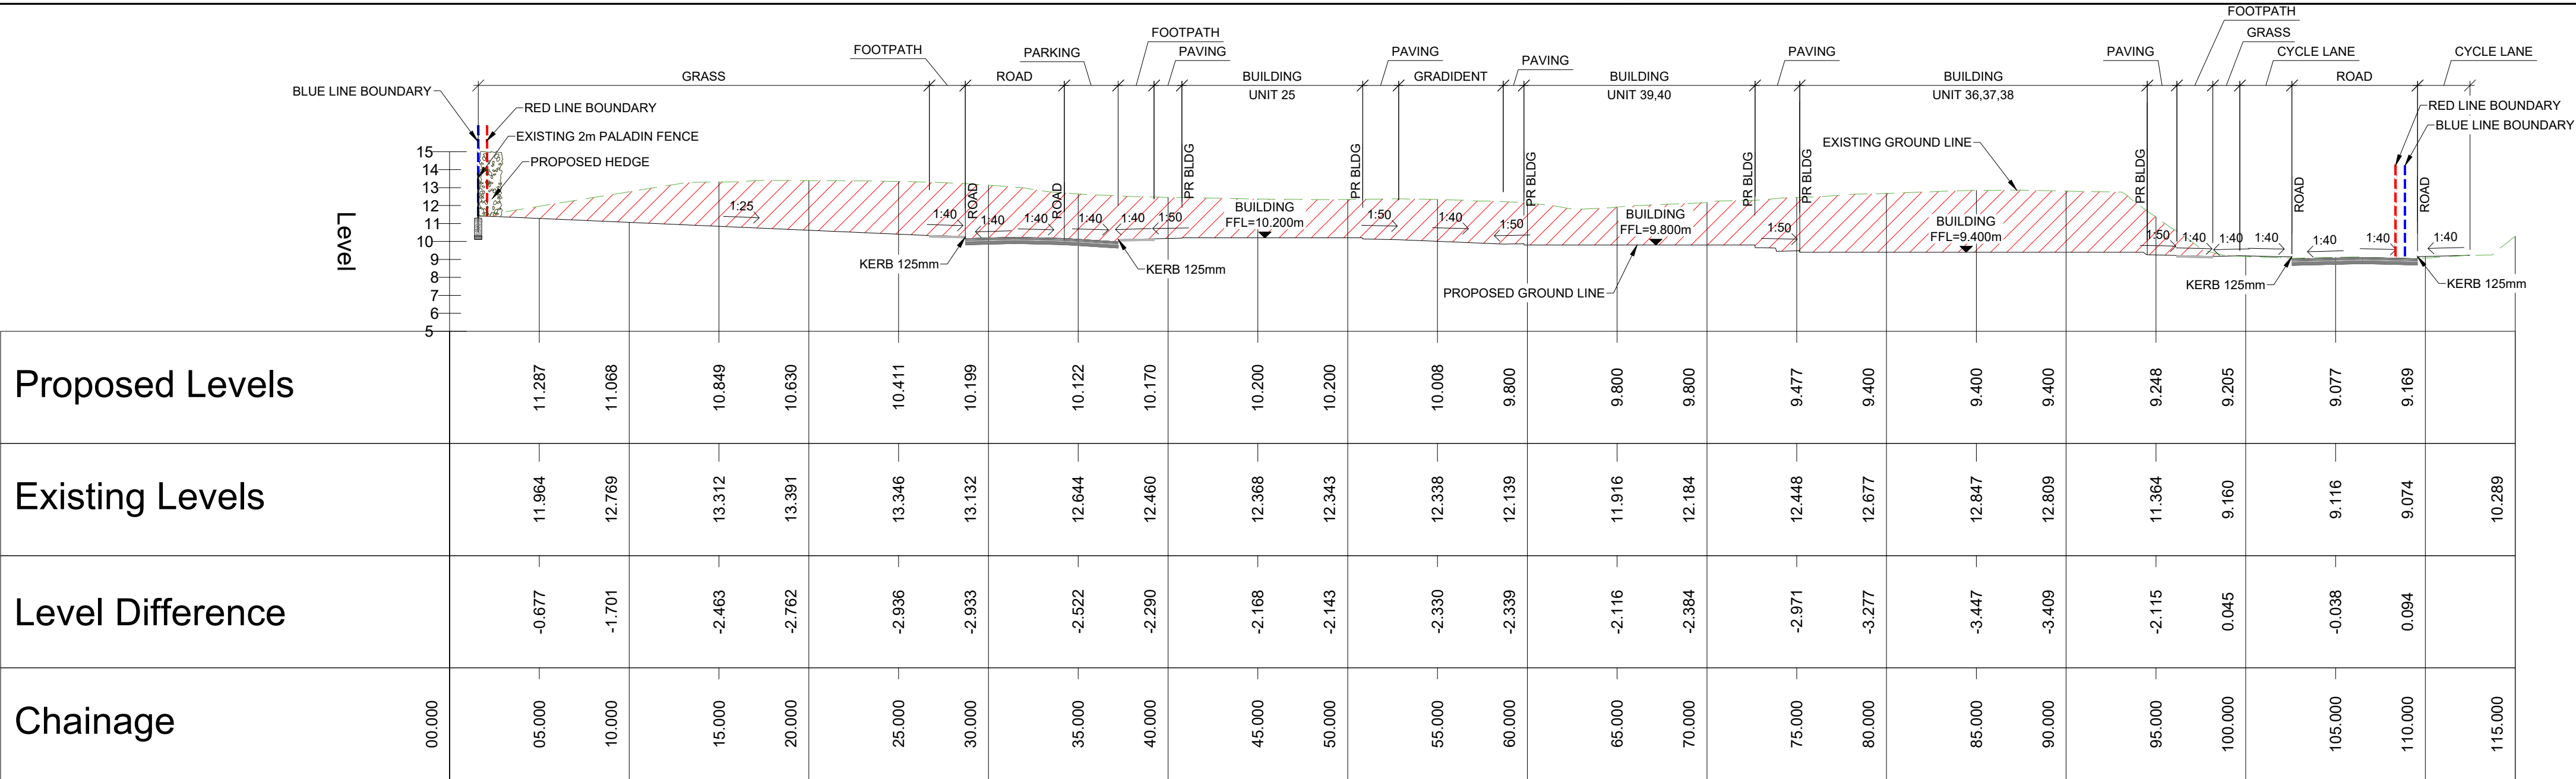


DO NOT SCALE FROM THIS DRAWING. USE FIGURED DIMENSIONS IN ALL CASES. VERIFY DIMENSIONS ON SITE AND REPORT ANY DISCREPANCIES TO THE DESIGNERS IMMEDIATELY. THIS DRAWING IS TO BE READ IN CONJUNCTION WITH THE DESIGNERS' @ THIS DRAWING IS COPYRIGHT © THIS REPRODUCED WITH THE DESIGNERS' PERMISSION.

- NOTES
1. ALL DRAWINGS ARE TO BE READ IN CONJUNCTION WITH ALL RELEVANT SPECIFICATIONS, BILLS OF QUANTITIES, ARCHITECTURAL, SERVICES AND ENGINEERING DRAWINGS.
 2. ALL LEVELS ARE IN METRES RELATED TO DATUM: ORDNANCE DATUM MALIN HEAD. REFERENCE SYSTEM: IRISH TRANSVERSE MERCATOR (ITM) GEIOD: OSGM15
 3. ALL DIMENSIONS ARE IN MILLIMETRES, UNLESS NOTED OTHERWISE.
 4. ANY DISCREPANCIES BETWEEN THESE DOCUMENTS SHALL BE BROUGHT TO THE ATTENTION OF THE ENGINEER.
 5. DRAWINGS ARE NOT TO BE SCALED.
 6. AERIAL IMAGERY, WHEN USED, IS SOURCED FROM MICROSOFT BING MAPS THROUGH THE OPEN LICENSING AGREEMENT WITH AUTODESK.

LEGEND

- CUT AREA
- FILL AREA
- PROPOSED GROUND LINE
- EXISTING GROUND LINE

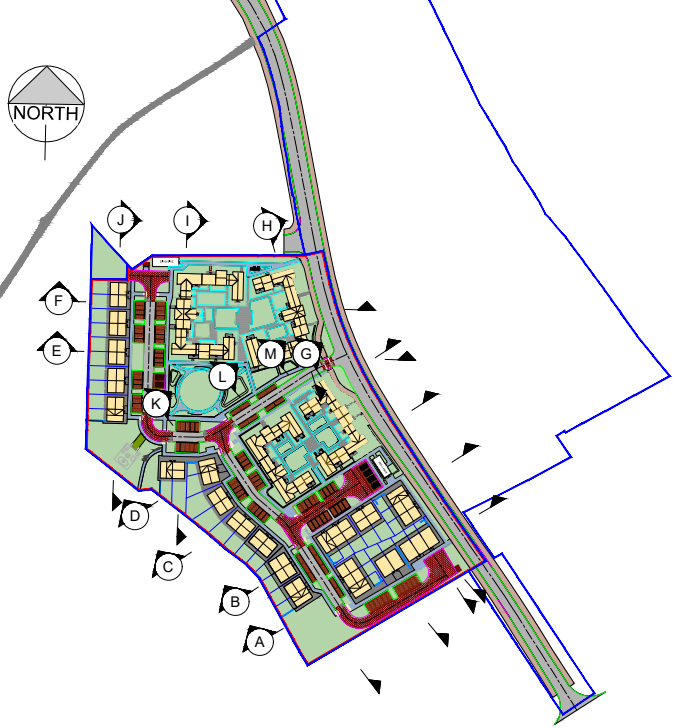

KEY PLAN
NOT TO SCALE

1	05.08.26	ISSUED FOR INFORMATION	W.T.	I.B.
0	07.05.26	ISSUED FOR INFORMATION	W.T.	I.B.
REV	DATE	DESCRIPTION	BY	APP

PROJECT: KILLOWEN KENMARE LRD

TITLE: SITE SECTIONS - SHEET 1



DRAWN: W.T.	CHECKED: S.H.	APPROVED: I.B.
PROJECT NUMBER: 25631	DATE: MAY 2026	SCALE @ A1: 1:250
ACCEPTANCE CODE: S	PURPOSE OF ISSUE: ISSUED FOR INFORMATION	PURPOSE CODE: P1
DRAWING NUMBER: 25631-00-DTM-DR-MWP-CE-0201	REV: 1	