


THIS DRAWING IS THE PROPERTY OF MWP ENGINEERING AND ENVIRONMENTAL CONSULTANTS. IT IS TO BE USED FOR THE PROJECT AND SITE SPECIFICALLY IDENTIFIED. IT IS NOT TO BE REPRODUCED OR TRANSMITTED IN ANY FORM OR BY ANY MEANS, ELECTRONIC OR MECHANICAL, INCLUDING PHOTOCOPYING, RECORDING, OR BY ANY INFORMATION STORAGE AND RETRIEVAL SYSTEM, WITHOUT THE WRITTEN PERMISSION OF MWP ENGINEERING AND ENVIRONMENTAL CONSULTANTS. THE USER OF THIS DRAWING IS TO BE RESPONSIBLE FOR THE ACCURACY OF THE INFORMATION PROVIDED AND FOR THE RESULTS OF ANY ACTION TAKEN THEREON. THE USER OF THIS DRAWING IS TO BE RESPONSIBLE FOR THE ACCURACY OF THE INFORMATION PROVIDED AND FOR THE RESULTS OF ANY ACTION TAKEN THEREON.

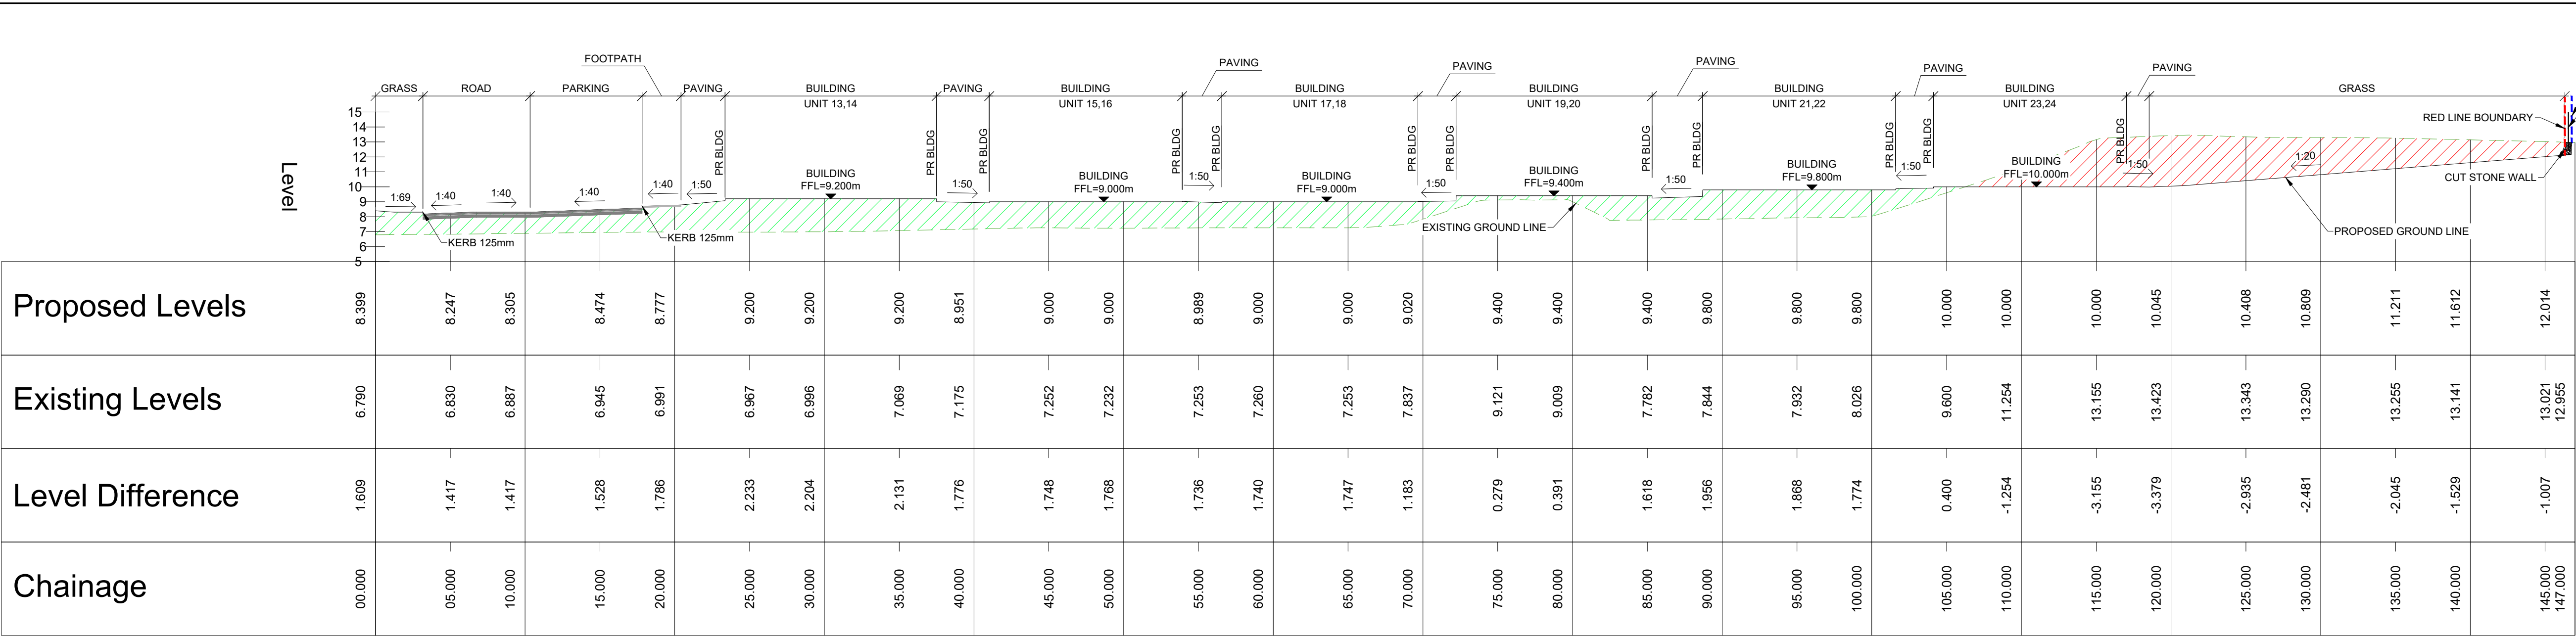


Proposed Levels

Existing Levels

Level Difference

Chainage

SECTION K-K
CH0.0M TO 147.0M
SCALE H 1:250 , V 1:250

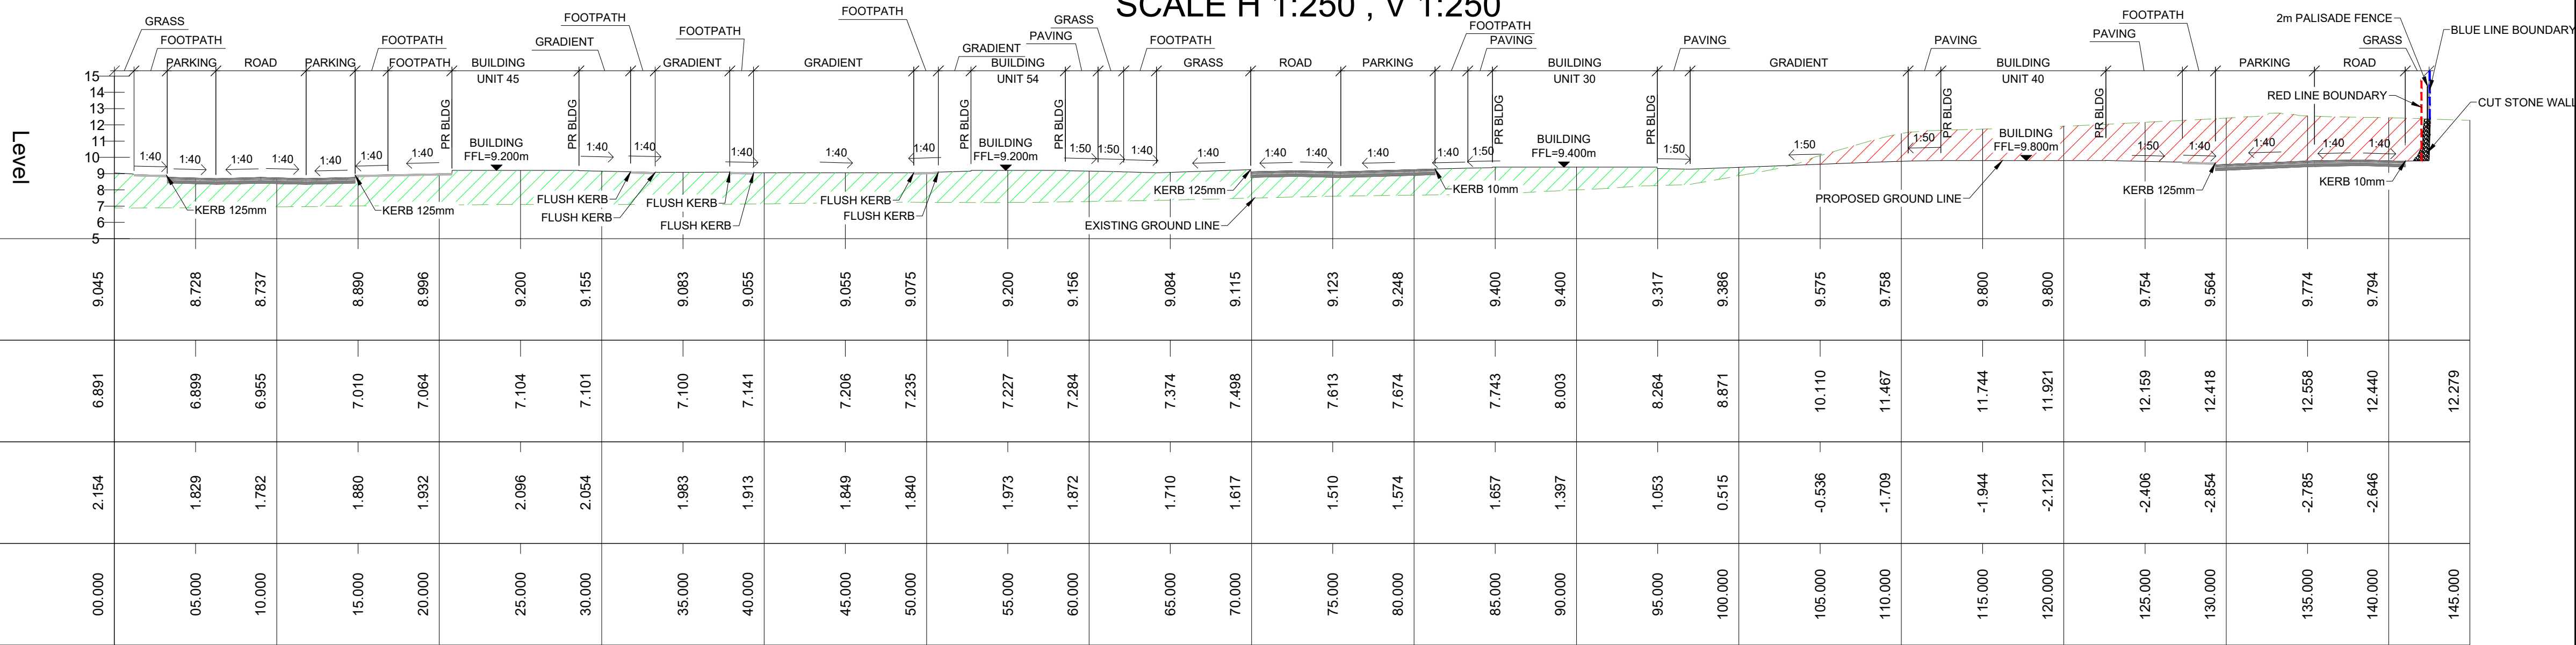


Proposed Levels

Existing Levels

Level Difference

Chainage

SECTION L-L
CH0.0M TO 145.0M
SCALE H 1:250 , V 1:250

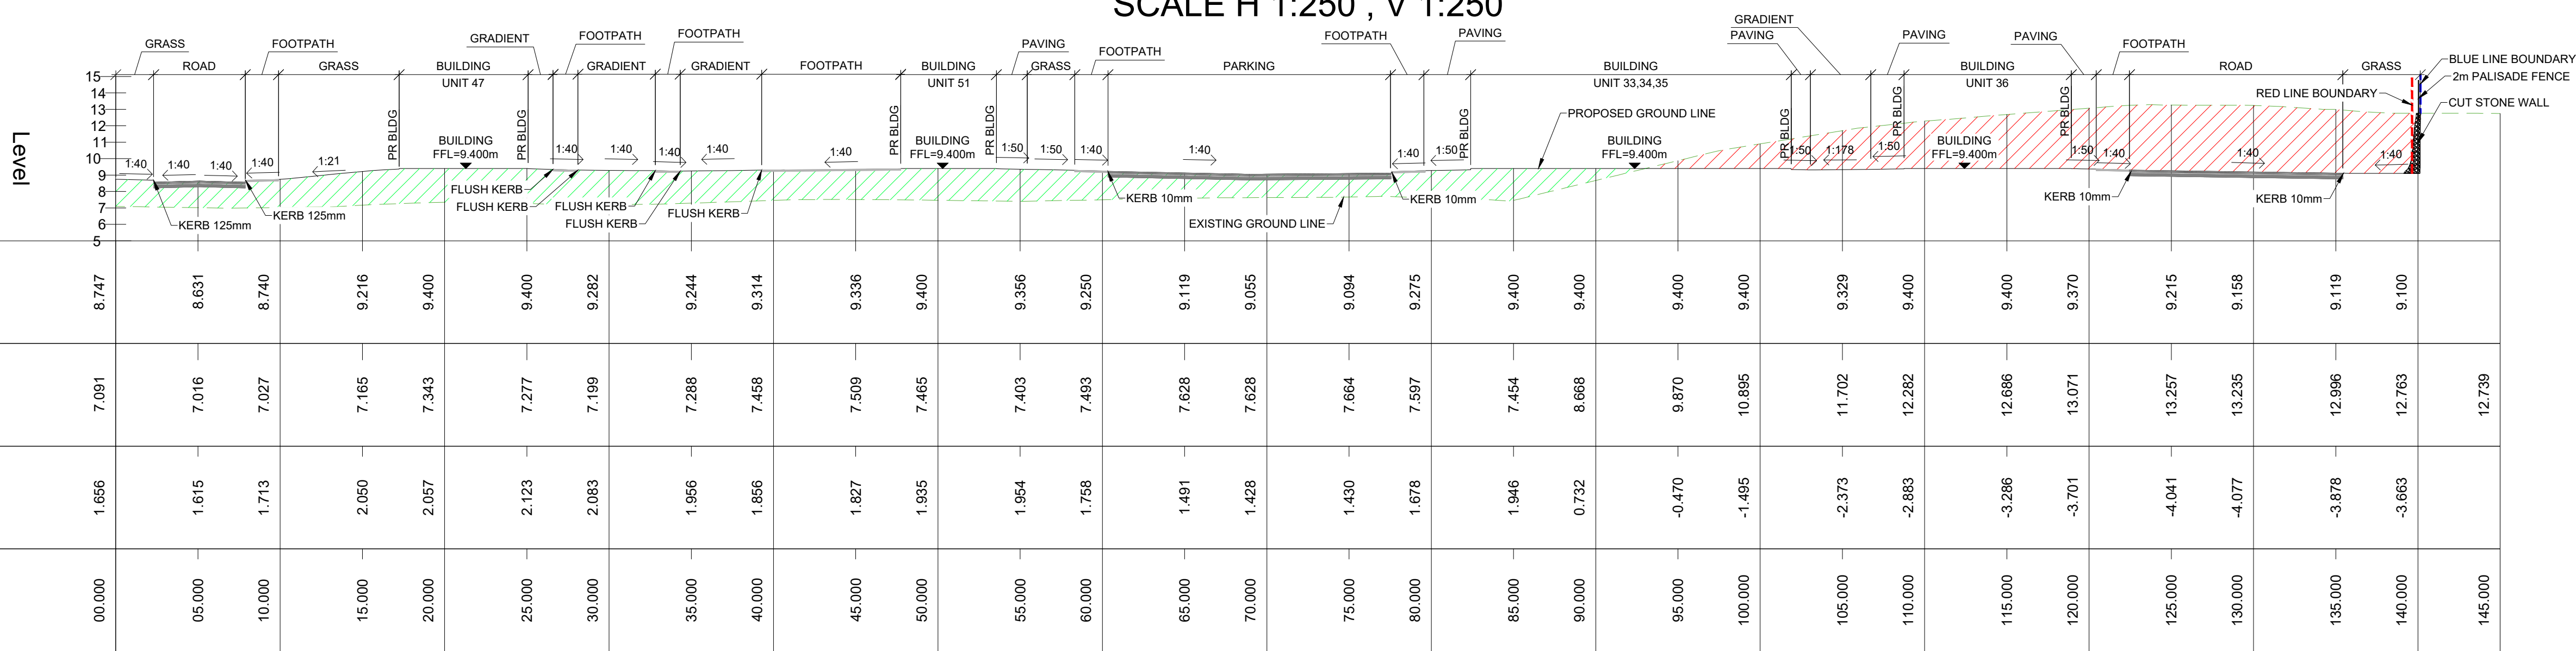

Proposed Levels

Existing Levels

Level Difference

Chainage



SECTION M-M
CH0.0M TO 145.0M
SCALE H 1:250 , V 1:250

DO NOT SCALE FROM THIS DRAWING. USE FIGURED DIMENSIONS IN ALL CASES. VERIFY DIMENSIONS ON SITE AND REPORT ANY DISCREPANCIES TO THE DESIGNERS IMMEDIATELY. THIS DRAWING IS TO BE READ IN CONJUNCTION WITH THE DESIGNERS' © THIS DRAWING IS COPYRIGHT AND MAY ONLY BE REPRODUCED WITH THE DESIGNERS' PERMISSION.

NOTES

1. ALL DRAWINGS ARE TO BE READ IN CONJUNCTION WITH ALL RELEVANT SPECIFICATIONS, BILLS OF QUANTITIES, ARCHITECTURAL, SERVICES AND ENGINEERING DRAWINGS.
2. ALL LEVELS ARE IN METRES RELATED TO DATUM: ORDNANCE DATUM MALIN HEAD.
3. ALL DIMENSIONS ARE IN MILLIMETRES, UNLESS NOTED OTHERWISE.
4. ANY DISCREPANCIES BETWEEN THESE DOCUMENTS SHALL BE BROUGHT TO THE ATTENTION OF THE ENGINEER.
5. DRAWINGS ARE NOT TO BE SCALED.
6. AERIAL IMAGERY, WHEN USED, IS SOURCED FROM MICROSOFT BING MAPS THROUGH THE OPEN LICENSING AGREEMENT WITH AUTODESK.

LEGEND

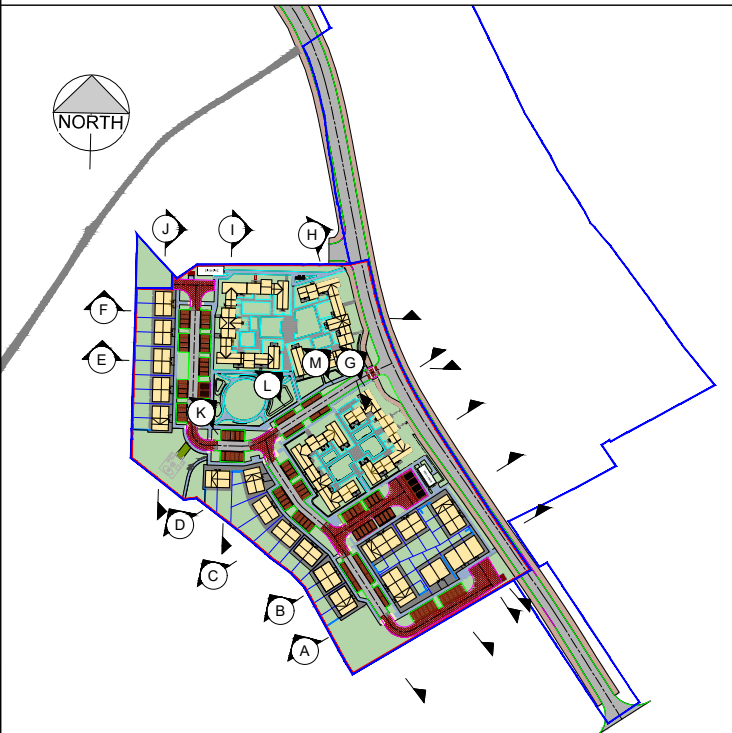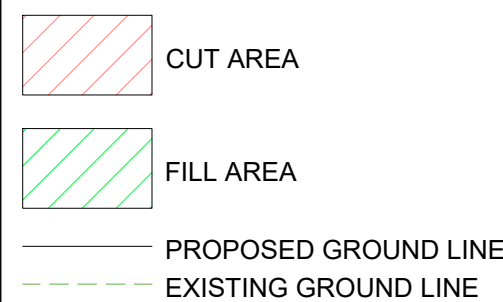

KEY PLAN
NOT TO SCALE

1	05.08.26	ISSUED FOR INFORMATION	W.T.	I.B.
0	07.05.26	ISSUED FOR INFORMATION	W.T.	I.B.
REV	DATE	DESCRIPTION	BY	APP

PROJECT:

KILLOWEN KENMARE LRD

TITLE:

SITE SECTIONS - SHEET 5

CLIENT:



DRAWN: W.T. CHECKED: S.H. APPROVED: I.B.

PROJECT NUMBER: 25631 DATE: MAY 2026 SCALE @ A1: 1:250

ACCEPTANCE CODE: S PURPOSE OF ISSUE: ISSUED FOR INFORMATION PURPOSE CODE: P1

DRAWING NUMBER: 25631-00-DTM-DR-MWP-CE-0205 REV: 1