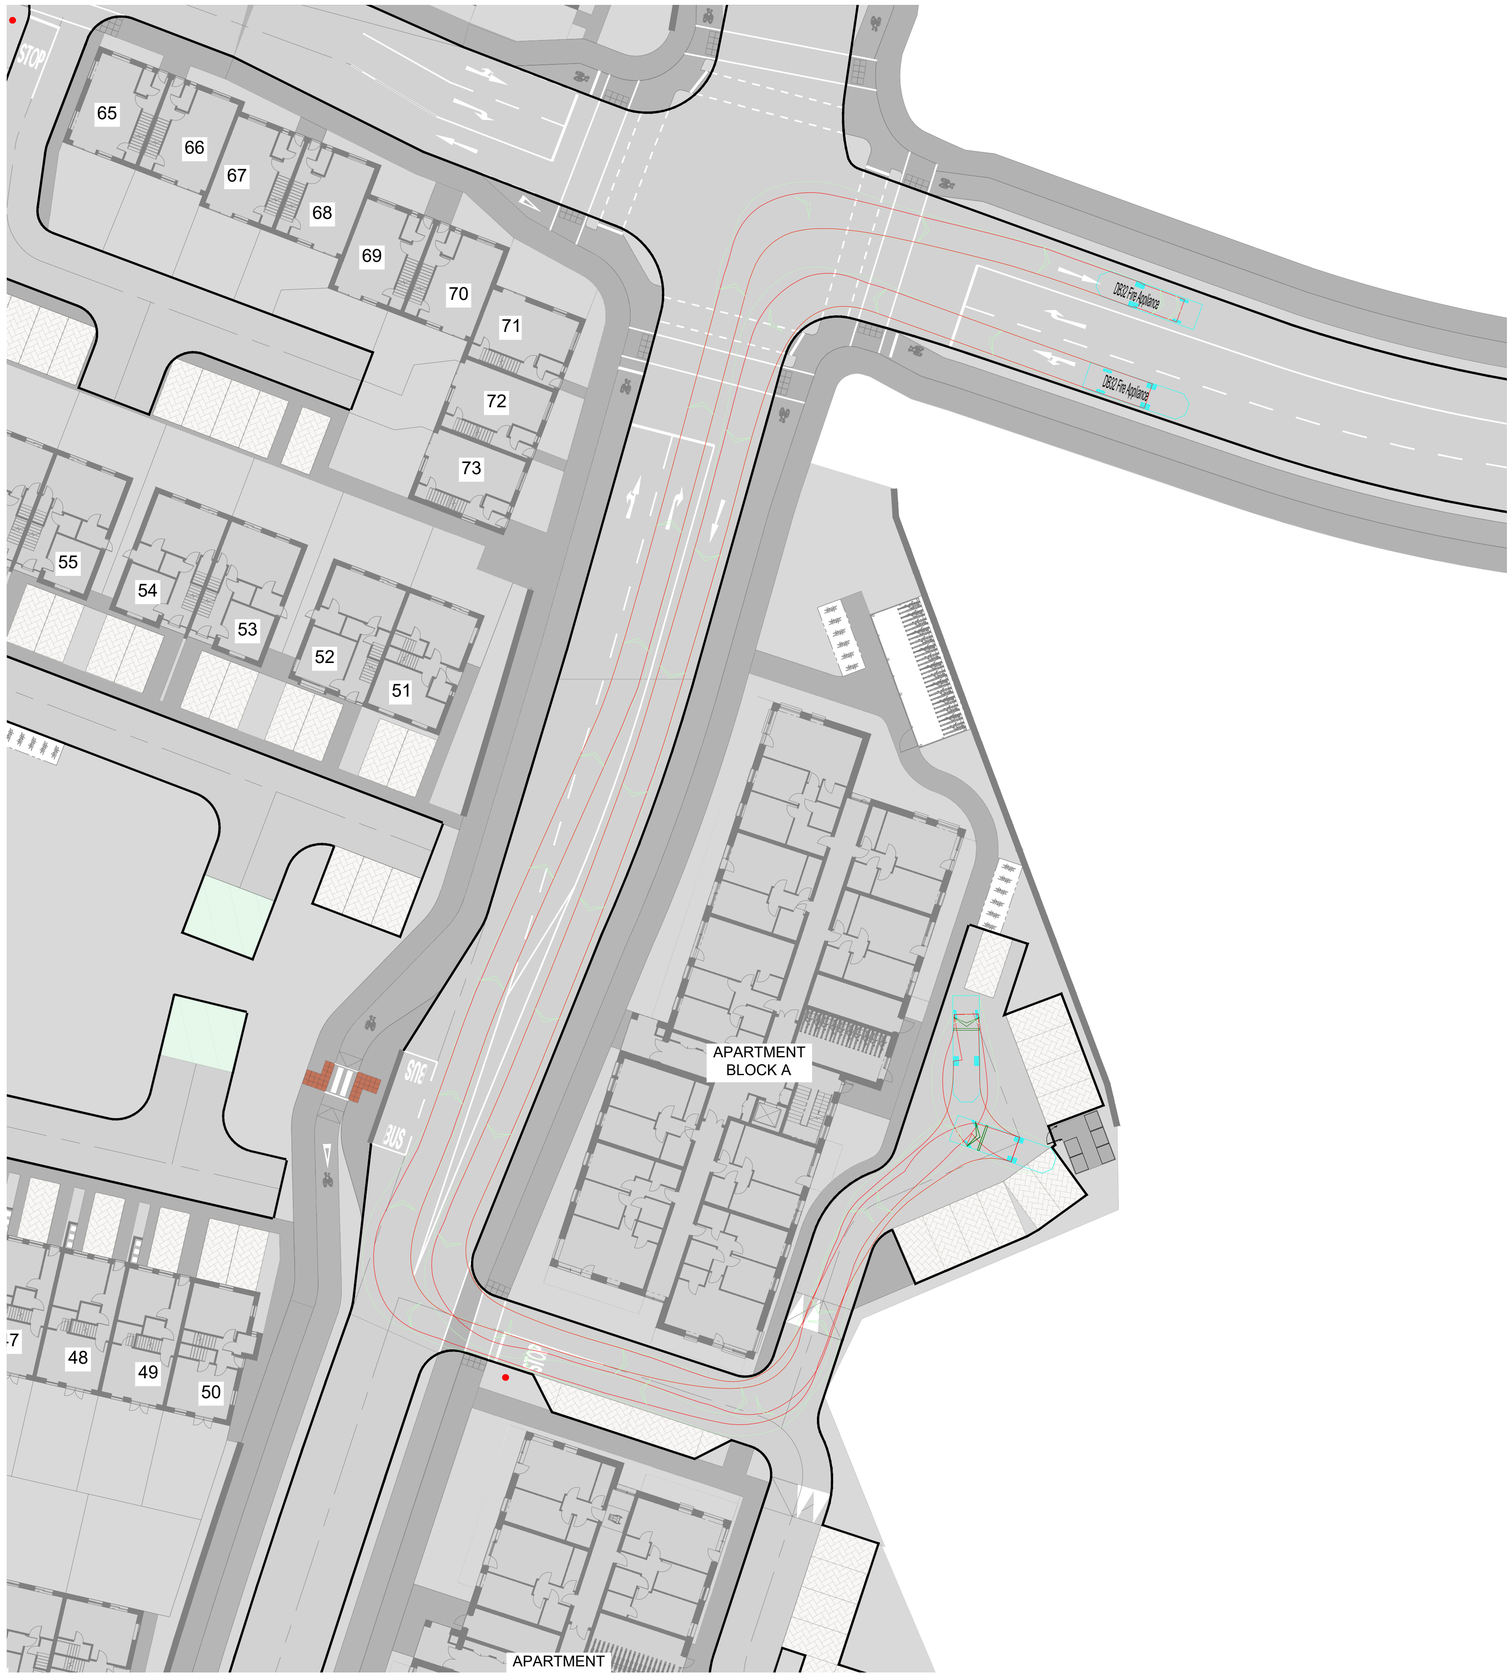


DO NOT SCALE FROM THIS DRAWING. USE FIGURED DIMENSIONS IN ALL CASES. VERIFY DIMENSIONS ON SITE AND REPORT ANY DISCREPANCIES TO THE DESIGNERS IMMEDIATELY. THIS DRAWING TO BE READ IN CONJUNCTION WITH THE DESIGNERS © THIS DRAWING IS COPYRIGHT AND MAY ONLY BE REPRODUCED WITH THE DESIGNERS PERMISSION.


NOTES

1. ALL DRAWINGS ARE TO BE READ IN CONJUNCTION WITH ALL RELEVANT SPECIFICATIONS, BILLS OF QUANTITIES, ARCHITECTURAL, SERVICES AND ENGINEERING DRAWINGS.
2. ALL LEVELS ARE IN METRES RELATED TO:
   DATUM: ORDNANCE DATUM MALIN HEAD
   REFERENCE SYSTEM: IRISH TRANSVERSE MERCATOR (ITM)
   GEOID: OSGM15
3. ALL DIMENSIONS ARE IN MILLIMETRES, UNLESS NOTED OTHERWISE.
4. ANY DISCREPANCIES BETWEEN THESE DOCUMENTS SHALL BE BROUGHT TO THE ATTENTION OF THE ENGINEER.
5. DRAWINGS ARE NOT TO BE SCALED.
6. AERIAL IMAGERY, WHEN USED, IS SOURCED FROM MICROSOFT BING MAPS THROUGH THE OPEN LICENSING AGREEMENT WITH AUTODESK.

LEGEND

- EXTENT OF BODY OUTLINE
- EXTENT OF WHEELBASE FOOTPRINT
- EXTENT OF LOAD OUTLINE
- EXTENT OF VEHICLE OUTLINE
- EXISTING ROAD
- PROPOSED ROAD


VEHICLE DETAILS:

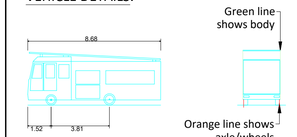

DB32 Fire Appliance

Overall Length	8.680m
Overall Width	2.180m
Overall Body Height	3.452m
Min Body Ground Clearance	0.337m
Max Track Width	2.121m
Lock-to-lock time	6.00s
Curb to Curb Turning Radius	7.910m

Design speed 5kph for all Forward movements
Design speed 2.5kph for all Reverse movements

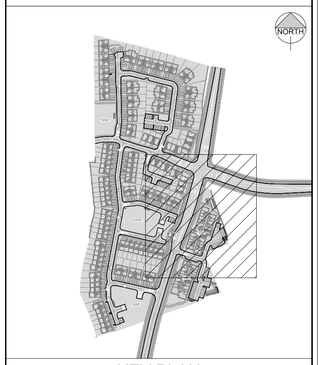

KEY PLAN
NOT TO SCALE

REV	DATE	DESCRIPTION	BY	APP
P03	29.09.26	ISSUED FOR INFORMATION	P.V.	I.B.
P02	14.09.26	ISSUED FOR INFORMATION	P.V.	I.B.
P01	12.03.26	ISSUED FOR INFORMATION	P.V.	I.B.

PROJECT:
DEERPARK HOUSING

TITLE:
SWEPT PATH TRACKING - FIRE APPLIANCE
SHEET 1

CLIENT:
ROSS-PARK RESIDENTIAL HS LIMITED

MWP
ENGINEERING AND ENVIRONMENTAL CONSULTANTS
CORK | TRALEE | LONDON | LIMERICK
mwp.ie

DRAWN:	CHECKED:	APPROVED:
P.V.	S.H.	I.B.
PROJECT NUMBER:	DATE:	SCALE @ A1:
25123	MAR 2026	1:250

ACCEPTANCE CODE:	PURPOSE OF ISSUE:	PURPOSE CODE:
S	ISSUED FOR INFORMATION	P1

DRAWING NUMBER:	REV:
25123-00-DTM-DR-MWP-CE-0500	P03

THIS DRAWING AND THE INFORMATION ESTABLISHED IN THE DRAWING IS THE PROPERTY OF MWP AND IS PROVIDED SOLELY FOR THE PURPOSE OF THE CONTRACT. THE DRAWING IS NOT TO BE COPIED, LOANED, OR DISCLOSED TO ANY THIRD PARTY WITHOUT THE PRIOR WRITTEN CONSENT OF MWP. ALL RIGHTS TO THE DRAWING AND THE INFORMATION CONTAINED THEREIN ARE RESERVED BY MWP. THE DRAWING IS TO BE USED ONLY FOR THE PURPOSE FOR WHICH IT WAS PROVIDED AND IS NOT TO BE USED FOR ANY OTHER PURPOSE WITHOUT THE PRIOR WRITTEN CONSENT OF MWP. ANY UNAUTHORISED USE OF THE DRAWING IS STRICTLY PROHIBITED AND MAY RESULT IN LEGAL ACTION BEING TAKEN AGAINST THE PARTY RESPONSIBLE FOR SUCH USE. BY ACCEPTING THIS DRAWING, YOU AGREE TO BE BOUND BY THE TERMS AND CONDITIONS SET OUT IN THIS NOTICE.



DO NOT SCALE FROM THIS DRAWING. USE FIGURED DIMENSIONS IN ALL CASES. VERIFY DIMENSIONS ON SITE AND REPORT ANY DISCREPANCIES TO THE DESIGNERS IMMEDIATELY. THIS DRAWING TO BE READ IN CONJUNCTION WITH THE DESIGNERS © THIS DRAWING IS COPYRIGHT AND MAY ONLY BE REPRODUCED WITH THE DESIGNERS PERMISSION.


NOTES

1. ALL DRAWINGS ARE TO BE READ IN CONJUNCTION WITH ALL RELEVANT SPECIFICATIONS, BILLS OF QUANTITIES, ARCHITECTURAL, SERVICES AND ENGINEERING DRAWINGS.
2. ALL LEVELS ARE IN METRES RELATED TO:
   DATUM: ORDNANCE DATUM MALIN HEAD
   REFERENCE SYSTEM: IRISH TRANSVERSE MERCATOR (ITM)
   GEOID: OSGM15
3. ALL DIMENSIONS ARE IN MILLIMETRES, UNLESS NOTED OTHERWISE.
4. ANY DISCREPANCIES BETWEEN THESE DOCUMENTS SHALL BE BROUGHT TO THE ATTENTION OF THE ENGINEER.
5. DRAWINGS ARE NOT TO BE SCALED.
6. AERIAL IMAGERY, WHEN USED, IS SOURCED FROM MICROSOFT BING MAPS THROUGH THE OPEN LICENSING AGREEMENT WITH AUTODESK.

LEGEND

- EXTENT OF BODY OUTLINE
- EXTENT OF WHEELBASE FOOTPRINT
- EXTENT OF LOAD OUTLINE
- EXTENT OF VEHICLE OUTLINE
- EXISTING ROAD
- PROPOSED ROAD


VEHICLE DETAILS:

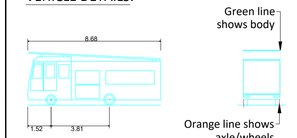

DB32 Fire Appliance

Overall Length	8.680m
Overall Width	2.180m
Overall Body Height	3.452m
Min Body Ground Clearance	0.337m
Max Track Width	2.121m
Lock-to-lock time	6.00s
Curb to Curb Turning Radius	7.910m

Design speed 5kph for all Forward movements
Design speed 2.5kph for all Reverse movements

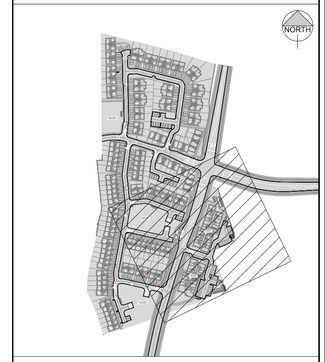

KEY PLAN
NOT TO SCALE

REV	DATE	DESCRIPTION	BY	APP
P03	29.09.26	ISSUED FOR INFORMATION	P.V.	I.B.
P02	14.09.26	ISSUED FOR INFORMATION	P.V.	I.B.
P01	12.03.26	ISSUED FOR INFORMATION	P.V.	I.B.

PROJECT:
DEERPARK HOUSING

TITLE:
SWEPT PATH TRACKING - FIRE APPLIANCE SHEET 2

CLIENT:
ROSS-PARK RESIDENTIAL HS LIMITED

MWP
ENGINEERING AND ENVIRONMENTAL CONSULTANTS
CORK | TRALEE | LONDON | LIMERICK
mwp.ie

DRAWN:	CHECKED:	APPROVED:
P.V.	S.H.	I.B.
PROJECT NUMBER:	DATE:	SCALE @ A1:
25123	MAR 2026	1:250
ACCEPTANCE CODE: S	PURPOSE OF ISSUE: ISSUED FOR INFORMATION	PURPOSE CODE: P1
DRAWING NUMBER: 25123-00-DTM-DR-MWP-CE-0501		REV: P03

DO NOT SCALE FROM THIS DRAWING. USE FIGURED DIMENSIONS IN ALL CASES. VERIFY DIMENSIONS ON SITE AND REPORT ANY DISCREPANCIES TO THE DESIGNERS IMMEDIATELY. THIS DRAWING TO BE READ IN CONJUNCTION WITH THE DESIGNERS © THIS DRAWING IS COPYRIGHT AND MAY ONLY BE REPRODUCED WITH THE DESIGNERS PERMISSION. THE DRAWING IS PROTECTED UNDER THE COPYRIGHT ACT 1963 AS AMENDED BY THE COPYRIGHT AND RELATED RIGHTS ACT 2000. ANY INFRINGEMENT OF THE COPYRIGHT WILL RESULT IN LEGAL ACTION BEING TAKEN AGAINST THE INFRINGER. IN PARTICULAR, ANY REPRODUCTION, ADAPTATION, DISTRIBUTION, PUBLIC PERFORMANCE OR PUBLIC DISPLAY OF THE DRAWING IS PROHIBITED. THE DRAWING IS PROTECTED UNDER ALL THE RELEVANT LAWS IN FORCE IN ALL COUNTRIES OF THE WORLD