



TYPICAL DETAIL A-A
SCALE: 1:20

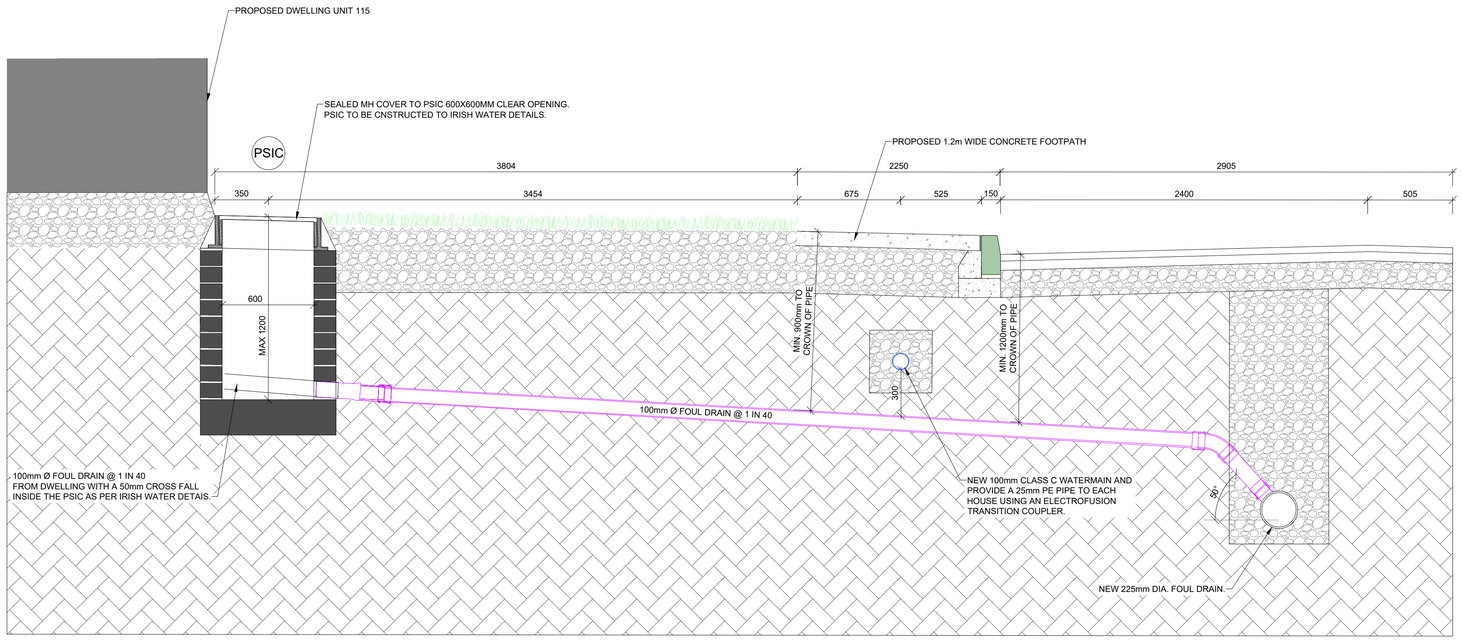

TYPICAL DETAIL B-B
SCALE: 1:20

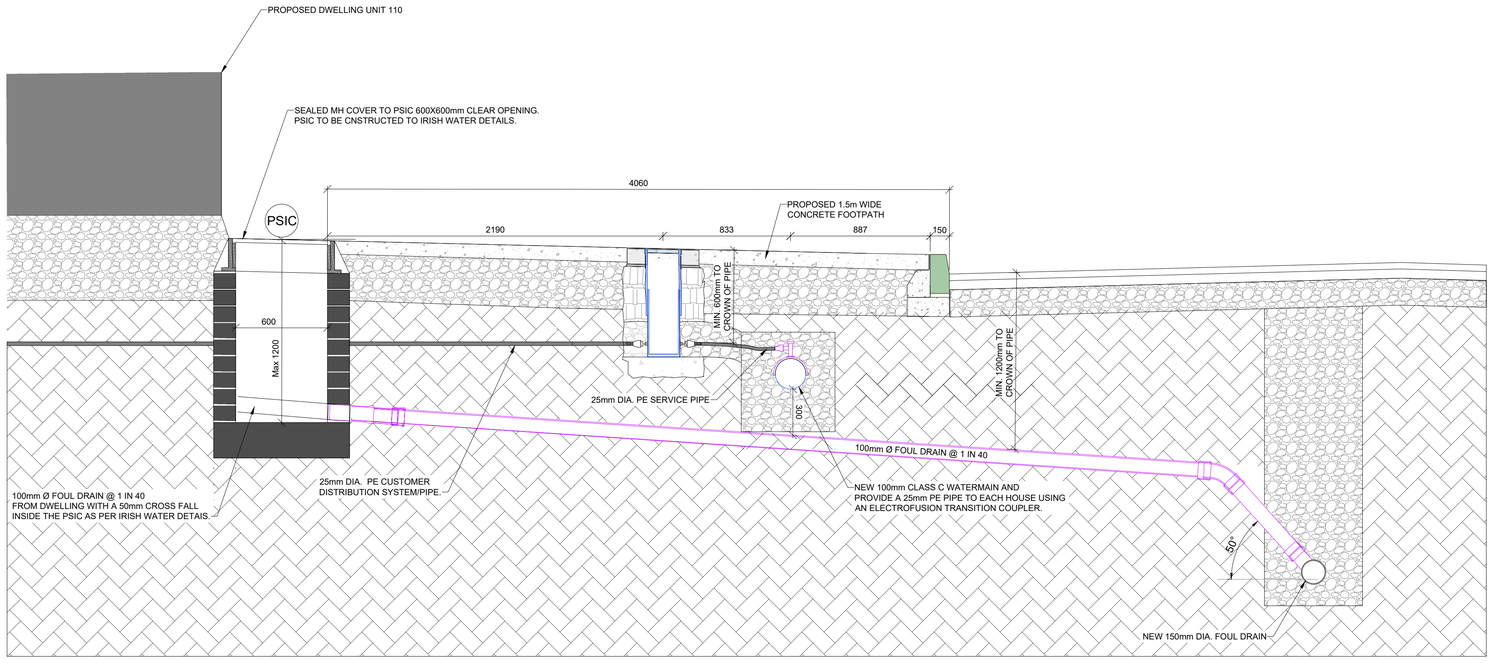

DO NOT SCALE FROM THIS DRAWING. USE FIGURED DIMENSIONS IN ALL CASES. VERIFY DIMENSIONS ON SITE AND REPORT ANY DISCREPANCIES TO THE DESIGNERS IMMEDIATELY. THIS DRAWING TO BE READ IN CONJUNCTION WITH THE DESIGNERS © THIS DRAWING IS COPYRIGHT AND MAY ONLY BE REPRODUCED WITH THE DESIGNERS PERMISSION.

NOTES

1. ALL DRAWINGS ARE TO BE READ IN CONJUNCTION WITH ALL RELEVANT SPECIFICATIONS, BILLS OF QUANTITIES, ARCHITECTURAL, SERVICES AND ENGINEERING DRAWINGS.
2. ALL LEVELS ARE IN METRES RELATED TO:
   DATUM: ORDNANCE DATUM MALIN HEAD
   REFERENCE SYSTEM: IRISH TRANSVERSE MERCATOR (ITM)
   GEOID: OSGM15
3. ALL DIMENSIONS ARE IN MILLIMETRES, UNLESS NOTED OTHERWISE.
4. ANY DISCREPANCIES BETWEEN THESE DOCUMENTS SHALL BE BROUGHT TO THE ATTENTION OF THE ENGINEER.
5. DRAWINGS ARE NOT TO BE SCALED.
6. AERIAL IMAGERY, WHEN USED, IS SOURCED FROM MICROSOFT BING MAPS THROUGH THE OPEN LICENSING AGREEMENT WITH AUTODESK.

REV	DATE	DESCRIPTION	BY	APP
P03	29.09.26	ISSUED FOR INFORMATION	P.V.	I.B.
P02	14.09.26	ISSUED FOR INFORMATION	P.V.	I.B.
P01	12.03.26	ISSUED FOR INFORMATION	P.V.	I.B.

PROJECT:
DEERPARK HOUSING

TITLE:
PROPOSED CONNECTION DETAIL SHEET 1

CLIENT:
ROSS-PARK RESIDENTIAL HS LIMITED

MWP
ENGINEERING AND ENVIRONMENTAL CONSULTANTS
CORK | TRALEE | LONDON | LIMERICK
mwp.ie

DRAWN:	CHECKED:	APPROVED:
P.V.	S.H.	I.B.
PROJECT NUMBER:	DATE:	SCALE @ A1:
25123	MAR 2026	AS SHOWN

ACCEPTANCE CODE:	PURPOSE OF ISSUE:	PURPOSE CODE:
S	ISSUED FOR INFORMATION	P1

DRAWING NUMBER: 25123-00-DTM-DR-MWP-CE-0402
REV: P03

THIS DRAWING AND THE INFORMATION CONTAINED IN IT IS THE COPYRIGHT OF MWP. IT IS NOT TO BE USED, COPIED OR REPRODUCED IN WHOLE OR IN PART, NOR IS IT TO BE GIVEN TO ANY OTHER PERSON, FIRM OR COMPANY WITHOUT THE PRIOR CONSENT OF MWP. IT IS TO BE RETURNED ON DEMAND. ALL RIGHTS ARE RESERVED. THIS DRAWING MAY NOT BE USED FOR ANY PURPOSE OTHER THAN THAT FOR WHICH IT WAS SUPPLIED BY MWP. IF THIS DRAWING HAS BEEN ISSUED IN ELECTRONIC FORMAT, IT IS THE RESPONSIBILITY OF THE RECIPIENT TO CARRY OUT ALL APPROPRIATE VIRUS CHECKS. MWP ACCEPTS NO LIABILITY FOR ANY LOSS OR DAMAGE WHICH MAY ARISE FROM ANY VIRUS INFECTED FILES. IN THE CASE OF A DISCREPANCY BETWEEN SCALED AND FIGURED DIMENSIONS, THE FIGURED DIMENSIONS SHALL BE USED. ANY DISCREPANCIES ARE TO BE REPORTED TO MWP IMMEDIATELY. 