




F1000 - DATUM = 35.000m
SCALE H 1:500, V 1:500

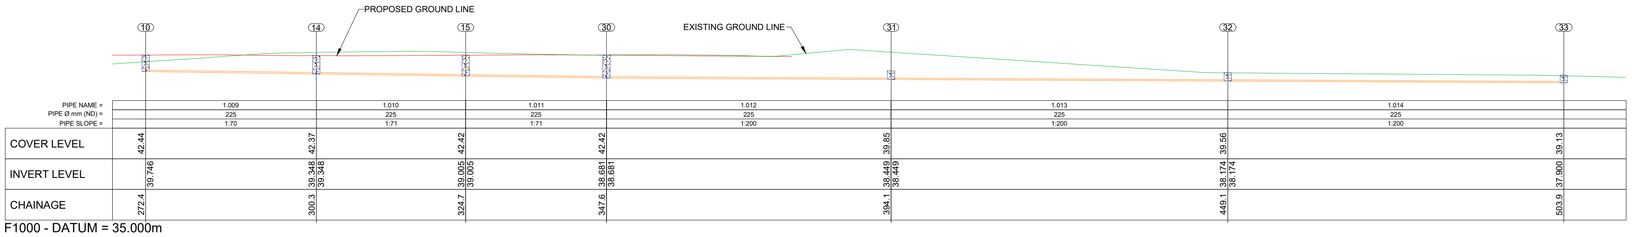


F1000 - DATUM = 35.000m
SCALE H 1:500, V 1:500

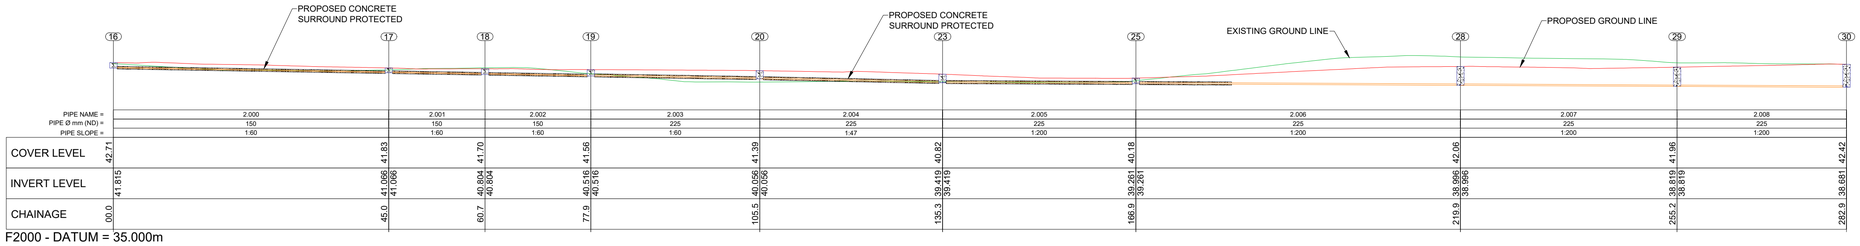


F2000 - DATUM = 35.000m
SCALE H 1:500, V 1:500

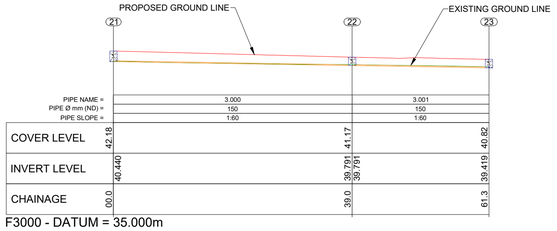


F3000 - DATUM = 35.000m
SCALE H 1:500, V 1:500

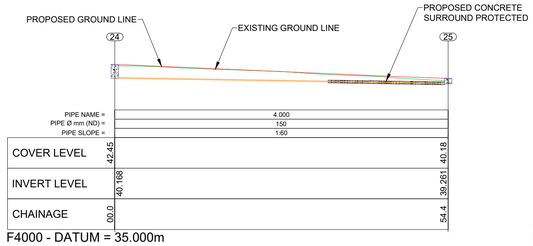


F4000 - DATUM = 35.000m
SCALE H 1:500, V 1:500

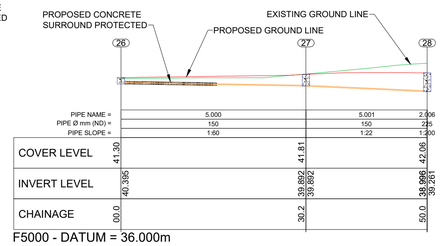

F5000 - DATUM = 36.000m
SCALE H 1:500, V 1:500

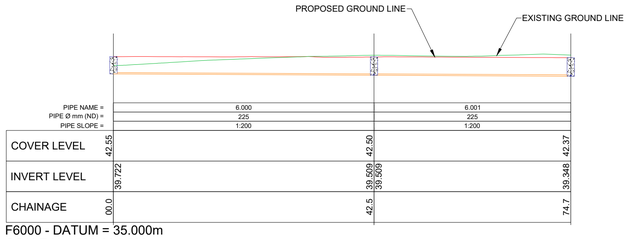

F6000 - DATUM = 35.000m
SCALE H 1:500, V 1:500

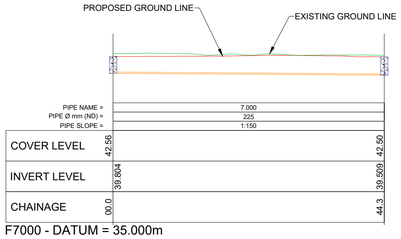

F7000 - DATUM = 35.000m
SCALE H 1:500, V 1:500

DO NOT SCALE FROM THIS DRAWING. USE FIGURED DIMENSIONS IN ALL CASES. VERIFY DIMENSIONS ON SITE AND REPORT ANY DISCREPANCIES TO THE DESIGNERS IMMEDIATELY. THIS DRAWING TO BE READ IN CONJUNCTION WITH THE DESIGNERS © THIS DRAWING IS COPYRIGHT AND MAY ONLY BE REPRODUCED WITH THE DESIGNERS PERMISSION.

NOTES

1. ALL DRAWINGS ARE TO BE READ IN CONJUNCTION WITH ALL RELEVANT SPECIFICATIONS, BILLS OF QUANTITIES, ARCHITECTURAL, SERVICES AND ENGINEERING DRAWINGS.
2. ALL LEVELS ARE IN METRES RELATED TO:
   DATUM: ORDNANCE DATUM MALIN HEAD
   REFERENCE SYSTEM: IRISH TRANSVERSE MERCATOR (ITM)
   GEOID: OSGM15
3. ALL DIMENSIONS ARE IN MILLIMETRES, UNLESS NOTED OTHERWISE.
4. ANY DISCREPANCIES BETWEEN THESE DOCUMENTS SHALL BE BROUGHT TO THE ATTENTION OF THE ENGINEER.
5. DRAWINGS ARE NOT TO BE SCALED.
6. AERIAL IMAGERY, WHEN USED, IS SOURCED FROM MICROSOFT BING MAPS THROUGH THE OPEN LICENSING AGREEMENT WITH AUTODESK.

REV	DATE	DESCRIPTION	BY	APP
P03	29.09.26	ISSUED FOR INFORMATION	P.V.	I.B.
P02	14.09.26	ISSUED FOR INFORMATION	P.V.	I.B.
P01	12.03.26	ISSUED FOR INFORMATION	P.V.	I.B.

PROJECT:
DEERPARK HOUSING

TITLE:
PROPOSED FOUL WATER LONGSECTIONS

CLIENT:
ROSS-PARK RESIDENTIAL HS LIMITED

MWP
ENGINEERING AND ENVIRONMENTAL CONSULTANTS
CORK | TRALEE | LONDON | LIMERICK
mwp.ie

DRAWN:	CHECKED:	APPROVED:
P.V.	S.H.	I.B.
PROJECT NUMBER:	DATE:	SCALE @ A1:
25123	MAR 2026	1:500
ACCEPTANCE CODE:	PURPOSE OF ISSUE:	PURPOSE CODE:
S	ISSUED FOR INFORMATION	P1
DRAWING NUMBER:		REV:
25123-00-DTM-DR-MWP-CE-2200		P03

THIS DRAWING AND THE INFORMATION CONTAINED IN IT, ARE AND REMAIN THE COPYRIGHT OF MWP. IT MUST NOT BE USED OR REPRODUCED IN WHOLE OR IN PART WITHOUT THE PRIOR WRITTEN PERMISSION OF MWP. ANY UNAUTHORISED USE OF THIS DRAWING MAY RESULT IN LEGAL ACTION BEING TAKEN AGAINST THE PERSON OR ORGANISATION RESPONSIBLE. IN PREPARING THIS DRAWING MWP HAS RELIED UPON INFORMATION SUPPLIED BY OTHERS AND MWP ACCEPTS NO RESPONSIBILITY FOR ANY INACCURACY WHICH DOES NOT LIE WITHIN THE SCOPE OF THE DRAWING AS AGREED PRIOR TO THE USE OF THE DRAWING BY ANY PERSON OR ORGANISATION FOR ANY PURPOSE OTHER THAN THAT FOR WHICH THE DRAWING WAS ORIGINALLY PREPARED AND ANY UNAUTHORISED AMENDMENTS OR ADDITIONS TO THE DRAWING SHALL BE AT THE SOLE RISK OF THE PERSON OR ORGANISATION MAKING THEM. MWP ACCEPTS NO RESPONSIBILITY FOR ANY LOSS OR DAMAGE ARISING FROM ANY SUCH UNAUTHORISED AMENDMENTS OR ADDITIONS. IF THIS DRAWING IS RECEIVED ELECTRONICALLY IT IS THE RECIPIENT'S RESPONSIBILITY TO ENSURE THAT IT IS SCANNED FOR VIRUSES AND MWP CANNOT ACCEPT ANY LIABILITY FOR ANY VIRUSES WHICH ARE SUBSEQUENTLY DETECTED. IF THIS DRAWING IS RECEIVED IN ERROR, IT MUST BE RETURNED IMMEDIATELY TO MWP AND ITS CONTENTS MUST NOT BE DISCLOSED TO ANY OTHER PERSON OR ORGANISATION.