


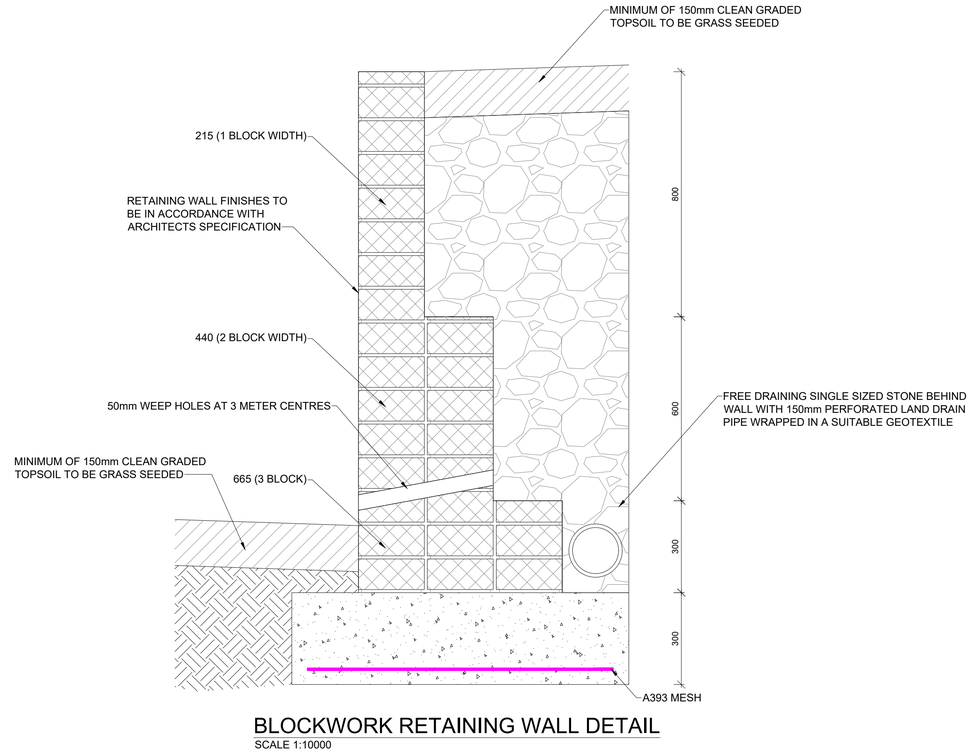



BLOCKWORK RETAINING WALL DETAIL


SCALE 1:10000

BLOCKWORK (LAID FLAT)

MAXIMUM HEIGHT OF RETAINED SOIL (mm)	800	1400	1700

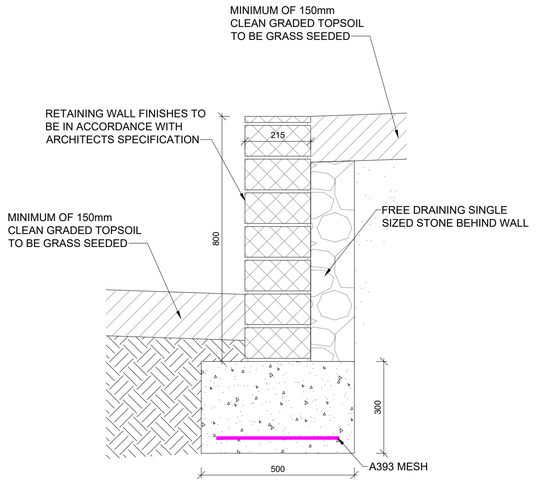

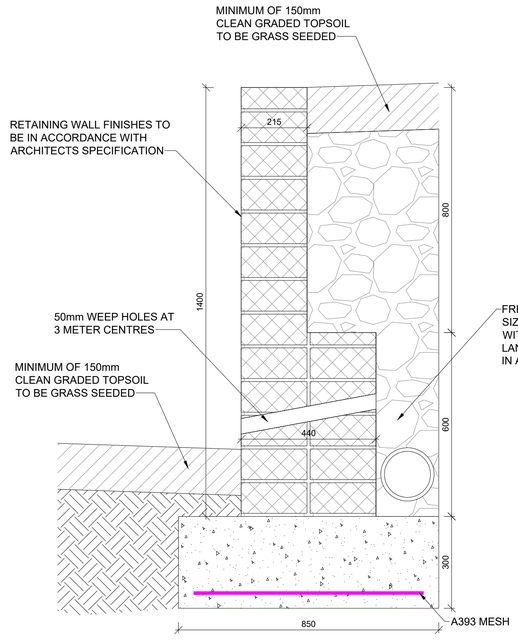

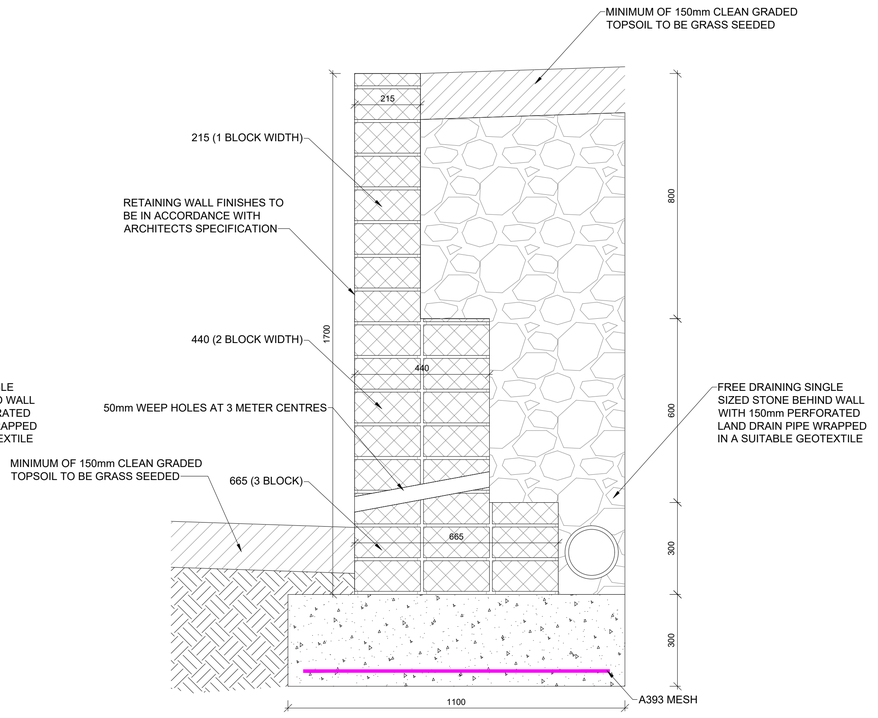

DO NOT SCALE FROM THIS DRAWING. USE FIGURED DIMENSIONS IN ALL CASES. VERIFY DIMENSIONS ON SITE AND REPORT ANY DISCREPANCIES TO THE DESIGNERS IMMEDIATELY. THIS DRAWING TO BE READ IN CONJUNCTION WITH THE DESIGNERS © THIS DRAWING IS COPYRIGHT AND MAY ONLY BE REPRODUCED WITH THE DESIGNERS PERMISSION.

NOTES

1. ALL DRAWINGS ARE TO BE READ IN CONJUNCTION WITH ALL RELEVANT SPECIFICATIONS, BILLS OF QUANTITIES, ARCHITECTURAL, SERVICES AND ENGINEERING DRAWINGS.
2. ALL LEVELS ARE IN METRES RELATED TO:
   DATUM: ORDNANCE DATUM MALIN HEAD
   REFERENCE SYSTEM: IRISH TRANSVERSE MERCATOR (ITM)
   GEOID: OSGM15
3. ALL DIMENSIONS ARE IN MILLIMETRES, UNLESS NOTED OTHERWISE.
4. ANY DISCREPANCIES BETWEEN THESE DOCUMENTS SHALL BE BROUGHT TO THE ATTENTION OF THE ENGINEER.
5. DRAWINGS ARE NOT TO BE SCALED.
6. AERIAL IMAGERY, WHEN USED, IS SOURCED FROM MICROSOFT BING MAPS THROUGH THE OPEN LICENSING AGREEMENT WITH AUTODESK.

REV	DATE	DESCRIPTION	BY	APP
P03	29.09.26	ISSUED FOR INFORMATION	P.V.	I.B.
P02	14.09.26	ISSUED FOR INFORMATION	P.V.	I.B.
P01	12.03.26	ISSUED FOR INFORMATION	P.V.	I.B.

PROJECT:

DEERPARK HOUSING

TITLE:

PROPOSED BLOCKWORK RETAINING WALL DETAILS

CLIENT:

ROSS-PARK RESIDENTIAL HS LIMITED

MWP
ENGINEERING AND ENVIRONMENTAL CONSULTANTS
CORK | TRALEE | LONDON | LIMERICK
mwp.ie

DRAWN:	CHECKED:	APPROVED:
P.V.	S.H.	I.B.

PROJECT NUMBER:	DATE:	SCALE @ A1:
25123	MAR 2026	1:10000

ACCEPTANCE CODE:	PURPOSE OF ISSUE:	PURPOSE CODE:
S	ISSUED FOR INFORMATION	P1

DRAWING NUMBER: 25123-00-DTM-DR-MWP-CE-0400 REV: P03

COPYRIGHT OF THE DOCUMENT IS VESTED IN MWP. BY TAKING AND HOLDING THIS DOCUMENT YOU AGREE TO BE BOUND BY THE FOLLOWING CONDITIONS: THIS DOCUMENT IS TO BE USED ONLY FOR THE PURPOSE FOR WHICH IT WAS PREPARED AND IS NOT TO BE COPIED, USED OR ASSIGNED TO ANY THIRD PARTY WITHOUT THE PRIOR WRITTEN AUTHORITY OF MWP. ALL RELEVANT LEGAL RIGHTS AND REMEDIES ARE RESERVED AND ARE FULLY ENFORCED. IF YOU HAVE RECEIVED THIS DOCUMENT IN ERROR, YOU MUST DELETE IT FROM YOUR SYSTEM, NOTIFY MWP IMMEDIATELY AND NOT RELY ON ITS CONTENTS. ANY RELIANCE PLACED ON THIS DOCUMENT BY UNAUTHORISED PARTIES IS AT THEIR SOLE RISK. TO THE FULLEST EXTENT PERMITTED BY LAW, MWP ACCEPTS NO RESPONSIBILITY OR LIABILITY FOR ANY LOSS, DAMAGE, COST OR EXPENSE ARISING FROM UNAUTHORISED USE OF THIS DOCUMENT. IN THE EVENT OF ANY CONFLICT BETWEEN THIS NOTICE AND ANY OTHER TERMS, THE TERMS MOST FAVOURABLE TO MWP SHALL APPLY. BY USING THIS DOCUMENT, YOU AGREE TO THE ABOVE TERMS AND ACKNOWLEDGE THAT ANY BREACH MAY RESULT IN LEGAL ACTION FOR DAMAGES AND/OR AN INJUNCTION. THESE TERMS ARE GOVERNED BY IRISH LAW AND THE COURTS OF IRELAND SHALL HAVE EXCLUSIVE JURISDICTION. IF ANY PROVISION IS HELD INVALID, THE REMAINING PROVISIONS SHALL CONTINUE IN FULL FORCE AND EFFECT. FAILURE TO ENFORCE ANY RIGHT UNDER THESE TERMS SHALL NOT CONSTITUTE A WAIVER OF THAT RIGHT. THESE TERMS CONSTITUTE THE ENTIRE AGREEMENT BETWEEN MWP AND THE RECIPIENT WITH RESPECT TO THE USE OF THIS DOCUMENT AND SUPERSEDE ANY PRIOR AGREEMENTS, UNDERSTANDINGS OR COMMUNICATIONS, WHETHER WRITTEN OR ORAL, IN RELATION TO ITS SUBJECT MATTER. IF YOU DO NOT ACCEPT THESE TERMS, YOU MUST IMMEDIATELY DELETE ALL COPIES OF THIS DOCUMENT IN YOUR POSSESSION AND NOTIFY MWP IN WRITING.