
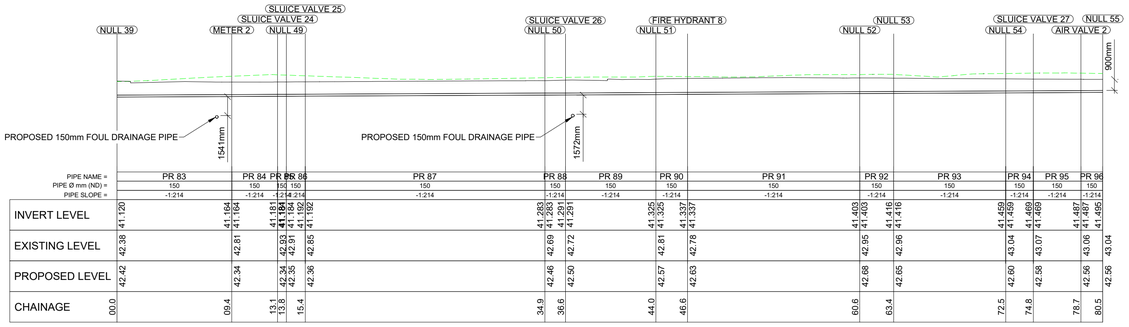


PROPOSED WATERMIAN - SV24 TO SV27 SECTION - DATUM = 35.000m
SCALE H 1:250, V 1:250

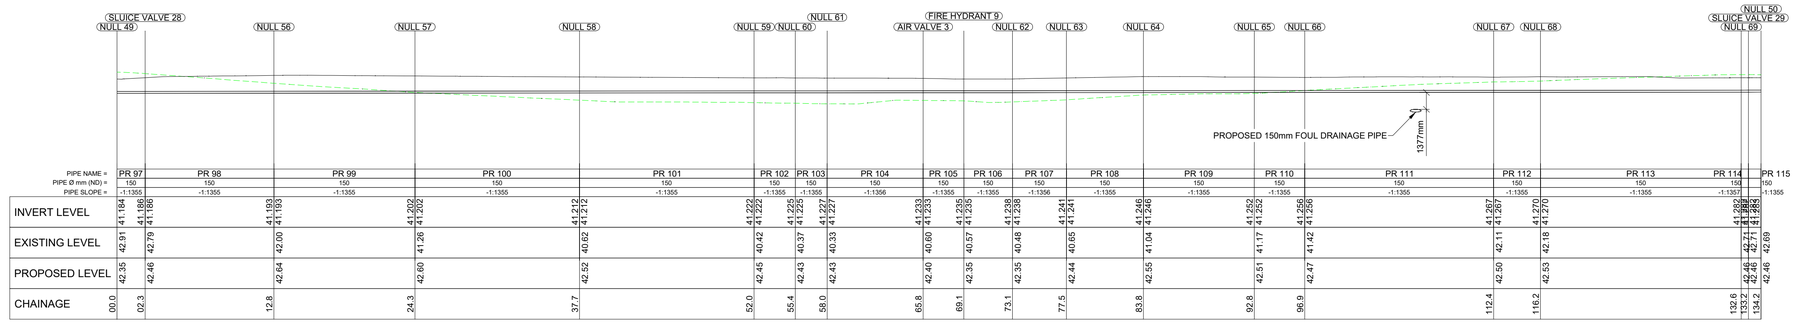

PROPOSED WATERMIAN - SV28 TO SV29 SECTION - DATUM = 35.000m
SCALE H 1:250, V 1:250

DO NOT SCALE FROM THIS DRAWING. USE FIGURED DIMENSIONS IN ALL CASES. VERIFY DIMENSIONS ON SITE AND REPORT ANY DISCREPANCIES TO THE DESIGNERS IMMEDIATELY. THIS DRAWING TO BE READ IN CONJUNCTION WITH THE DESIGNERS © THIS DRAWING IS COPYRIGHT AND MAY ONLY BE REPRODUCED WITH THE DESIGNERS PERMISSION.

NOTES

1. ALL DRAWINGS ARE TO BE READ IN CONJUNCTION WITH ALL RELEVANT SPECIFICATIONS, BILLS OF QUANTITIES, ARCHITECTURAL, SERVICES AND ENGINEERING DRAWINGS.
2. ALL LEVELS ARE IN METRES RELATED TO:
   DATUM: ORDNANCE DATUM MALIN HEAD
   REFERENCE SYSTEM: IRISH TRANSVERSE MERCATOR (ITM)
   GEOID: OSGM15
3. ALL DIMENSIONS ARE IN MILLIMETRES, UNLESS NOTED OTHERWISE.
4. ANY DISCREPANCIES BETWEEN THESE DOCUMENTS SHALL BE BROUGHT TO THE ATTENTION OF THE ENGINEER.
5. DRAWINGS ARE NOT TO BE SCALED.
6. AERIAL IMAGERY, WHEN USED, IS SOURCED FROM MICROSOFT BING MAPS THROUGH THE OPEN LICENSING AGREEMENT WITH AUTODESK.

REV	DATE	DESCRIPTION	BY	APP
P02	29.09.26	ISSUED FOR INFORMATION	P.V.	I.B.
P01	16.09.26	ISSUED FOR INFORMATION	P.V.	I.B.

PROJECT:
DEERPARK HOUSING

TITLE:
PROPOSED WATERMAIN
LONGSECTIONS SHEET 3

CLIENT:
ROSS-PARK RESIDENTIAL HS LIMITED

MWP
ENGINEERING AND ENVIRONMENTAL CONSULTANTS
CORK | TRALEE | LONDON | LIMERICK
mwp.ie

DRAWN:	CHECKED:	APPROVED:
P.V.	S.H.	I.B.

PROJECT NUMBER:	DATE:	SCALE @ A1:
25123	SEPT 2026	1:500

ACCEPTANCE CODE:	PURPOSE OF ISSUE:	PURPOSE CODE:
S	ISSUED FOR INFORMATION	P1

DRAWING NUMBER: 25123-00-DTM-DR-MWP-CE-2203
REV: P02

COPYRIGHT AND THE INFORMATION CONTAINED IN THIS DRAWING IS THE PROPERTY OF MWP. ALL RIGHTS RESERVED. THIS DRAWING IS ISSUED SUBJECT TO THE CONDITION THAT IT MAY NOT BE COPIED, LOANED, DISPLAYED, PERFORMED OR PLAYED IN PUBLIC, BROADCAST, CHANGED OR ADAPTED WITHOUT THE PRIOR WRITTEN CONSENT OF MWP. ANY UNAUTHORISED USE OF THIS DRAWING MAY CAUSE DAMAGE AND/OR CONSTITUTE A CRIMINAL OFFENCE. IF THIS DRAWING HAS BEEN SUPPLIED ON A CD ROM FOR USE BY THE CONTRACTOR, ONLY THE AGREED LAYOUTS AND DATA SPECIFICALLY RELATED TO THIS CONTRACT SHALL BE LOADED AND USED. NO OTHER USE OR MODIFICATION OF THE DATA IS AUTHORISED. MWP ACCEPTS NO RESPONSIBILITY FOR DAMAGE HOWSOEVER ARISING TO ANY COMPUTER SYSTEM RESULTING FROM THE USE OF THE DATA SUPPLIED. IF ANY DISCREPANCY OR DEFECT IN THE DATA IS DISCOVERED IT SHOULD BE REPORTED IMMEDIATELY TO MWP. NO RESPONSIBILITY CAN BE ACCEPTED FOR ANY DISCREPANCY OR DEFECT NOT SO REPORTED. IF ANY DISCREPANCY OR DEFECT IS REPORTED MWP WILL USE ALL REASONABLE ENDEAVOURS TO CORRECT IT AS SOON AS PRACTICABLE. MWP ACCEPTS NO RESPONSIBILITY FOR ANY DISCREPANCY OR DEFECT IN THE DATA WHICH HAS NOT BEEN REPORTED WITHIN THREE MONTHS OF THE DATE OF THIS DRAWING OR ANY PART THEREOF PROVIDED OTHER THAN THAT COPY WHICH IS THE DRAWING AS REPORTED AND CORRECTED IF A DISCREPANCY AND/OR ENVIRONMENTAL CONSULTANTS AND MWP DO NOT ACCEPT ANY RESPONSIBILITY OR LIABILITY WHATSOEVER FOR THE USE OF ANY DRAWING OR ANY PART THEREOF PROVIDED OTHER THAN THAT COPY WHICH IS THE DRAWING AS REPORTED AND CORRECTED IF A DISCREPANCY AND/OR ENVIRONMENTAL CONSULTANTS AND MWP DO NOT ACCEPT ANY RESPONSIBILITY OR LIABILITY WHATSOEVER FOR THE USE OF ANY DRAWING OR ANY PART THEREOF PROVIDED OTHER THAN THAT COPY WHICH IS THE DRAWING AS REPORTED AND CORRECTED