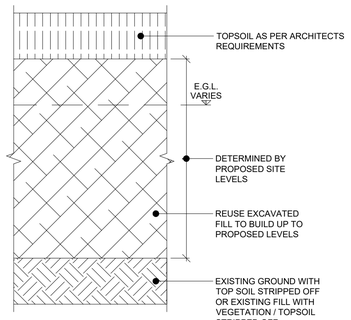
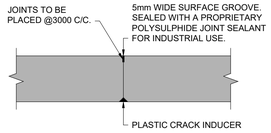




## PROPOSED GREEN AREA (INCL. GARDENS) BUILD UP DETAIL

SCALE: 1:10





## TYPICAL INDUCED CONTRACTION JOINT DETAIL (FOOTPATH)

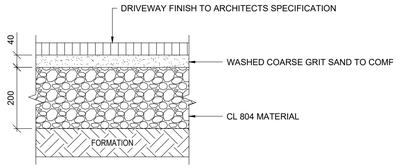SCALE: 1:10





## PROPOSED DRIVEWAY BUILD UP DETAIL

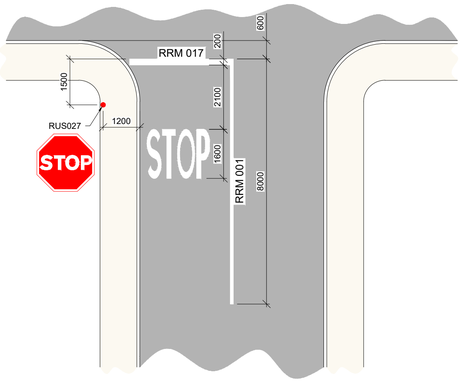SCALE: 1:10





## TYPICAL STOP SIGN AND MARKING AT JUNCTION ROAD

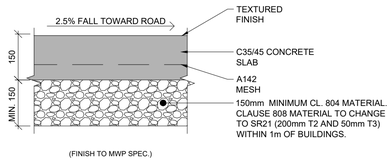SCALE: 1:100





## PROPOSED CONCRETE FOOTPATH BUILD UP DETAIL

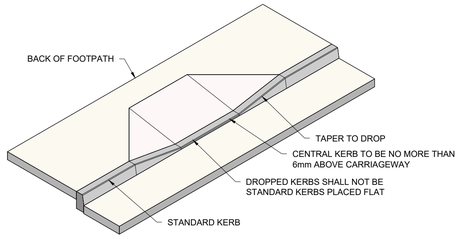SCALE: 1:10




## TYPICAL DROPPED KERB DETAIL

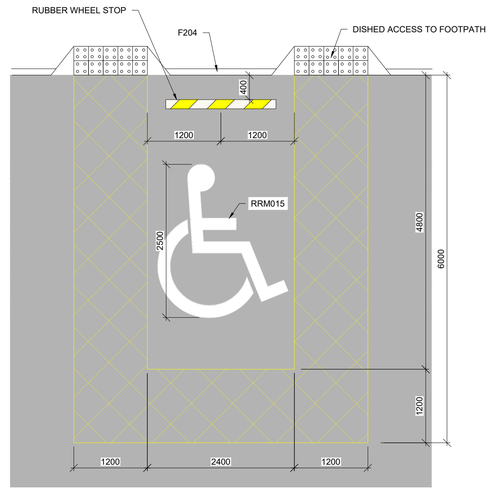SCALE: 1:50





## TYPICAL ACCESSIBLE PARKING SPACE

SCALE: 1:50


| SURFACING TYPE / ROAD BUILD UP | | | |
|---|---|---|---|
| LAYER | THICKNESS | MATERIAL | BINDER (PENETRATION GRADE MACADAM) |
| SURFACE COURSE | 40mm | AC 14 CLOSE SURFACE | PMB 65 / 105-60 des |
| BINDER COURSE | 60mm | AC 20 DENSE BIN | 70/100 REC |
| BASE | 100mm | AC 32 DENSE BASE | 70/100 REC |
| SUB-BASE | 150mm | CLAUSE 804 | |
| CAPPING | 450mm | 6F2 | |

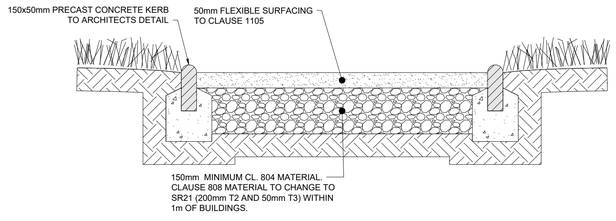- PSV OF SURFACE COURSE > 60.
- AAV ≤ 16
- HORIZONTAL JOINTS BETWEEN SURFACING LAYERS TO RECEIVE A POLYMER MODIFIED BOND COAT IN ACCORDANCE WITH BS 594987 AND CL 900 OF TII SPECIFICATION FOR ROADSWORKS.




## TYPICAL FLEXIBLE FOOTPATH BUILD UP DETAIL

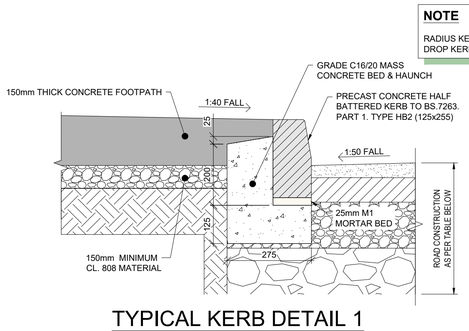SCALE: 1:10





## TYPICAL KERB DETAIL 1 (FOOTPATH / ROAD INTERFACE)

SCALE: 1:10


**NOTE**

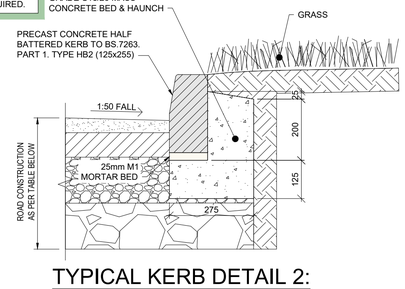RADIUS KERBS AS REQUIRED, DROP KERBS AS REQUIRED.




## TYPICAL KERB DETAIL 2: GRASS / ROAD INTERFACE

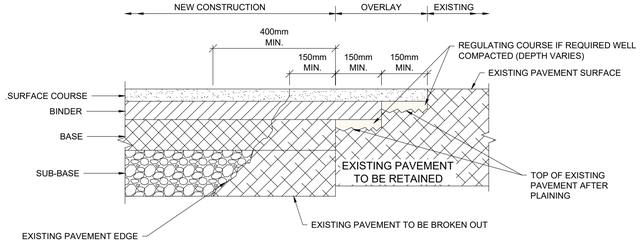SCALE: 1:10




## LONGITUDINAL JOINT BETWEEN NEW CONSTRUCTION AND EXISTING ROAD

SCALE: 1:10

DO NOT SCALE FROM THIS DRAWING. USE FIGURED DIMENSIONS IN ALL CASES. VERIFY DIMENSIONS ON SITE AND REPORT ANY DISCREPANCIES TO THE DESIGNERS IMMEDIATELY. THIS DRAWING TO BE READ IN CONJUNCTION WITH THE DESIGNERS © THIS DRAWING IS COPYRIGHT AND MAY ONLY BE REPRODUCED WITH THE DESIGNERS PERMISSION.

NOTES

1. ALL DRAWINGS ARE TO BE READ IN CONJUNCTION WITH ALL RELEVANT SPECIFICATIONS, BILLS OF QUANTITIES, ARCHITECTURAL, SERVICES AND ENGINEERING DRAWINGS.
2. ALL LEVELS ARE IN METRES RELATED TO:
   DATUM: ORDNANCE DATUM MALIN HEAD
   REFERENCE SYSTEM: IRISH TRANSVERSE MERCATOR (ITM)
   GEOID: OSGM15
3. ALL DIMENSIONS ARE IN MILLIMETRES, UNLESS NOTED OTHERWISE.
4. ANY DISCREPANCIES BETWEEN THESE DOCUMENTS SHALL BE BROUGHT TO THE ATTENTION OF THE ENGINEER.
5. DRAWINGS ARE NOT TO BE SCALED.
6. AERIAL IMAGERY, WHEN USED, IS SOURCED FROM MICROSOFT BING MAPS THROUGH THE OPEN LICENSING AGREEMENT WITH AUTODESK.

| REV | DATE | DESCRIPTION | BY | APP |
|---|---|---|---|---|
| P03 | 29.09.26 | ISSUED FOR INFORMATION | P.V. | I.B. |
| P02 | 14.09.26 | ISSUED FOR INFORMATION | P.V. | I.B. |
| P01 | 12.03.26 | ISSUED FOR INFORMATION | P.V. | I.B. |

PROJECT: DEERPARK HOUSING

TITLE: ROADS AND FOOTHPATH DETAILS

CLIENT: ROSS-PARK RESIDENTIAL HS LIMITED

MWP
ENGINEERING AND ENVIRONMENTAL CONSULTANTS
CORK | TRALEE | LONDON | LIMERICK
mwp.ie

| DRAWN: | CHECKED: | APPROVED: |
|---|---|---|
| P.V. | S.H. | I.B. |

| PROJECT NUMBER: | DATE: | SCALE @ A1: |
|---|---|---|
| 25123 | MAR 2026 | AS SHOWN |

| ACCEPTANCE CODE: | PURPOSE OF ISSUE: | PURPOSE CODE: |
|---|---|---|
| S | ISSUED FOR INFORMATION | P1 |

DRAWING NUMBER: 25123-00-DTM-DR-MWP-CE-0401 REV: P03

THIS DRAWING AND THE INFORMATION ESTABLISHED IN THE DRAWING, DESIGN IS THE PROPERTY OF MWP LTD AND SHALL NOT BE USED IN WHOLE OR IN PART FOR ANY PURPOSE OTHER THAN FOR THE PROJECT AND SHALL NOT BE LOANED, COPIED OR DISCLOSED TO A THIRD PARTY WITHOUT THE PRIOR WRITTEN CONSENT OF MWP LTD. IT IS THE RESPONSIBILITY OF ANY PERSON USING THE DRAWING TO VERIFY ALL DIMENSIONS ON SITE BEFORE ANY WORK IS COMMENCED OR SHOP DRAWINGS ARE PREPARED. ANY DISCREPANCIES ARE TO BE REPORTED TO MWP LTD BEFORE PROCEEDING WITH THE WORK. THE DRAWING IS TO BE READ IN CONJUNCTION WITH ALL OTHER CONTRACT DRAWINGS AND SPECIFICATIONS. CONSTRUCTION STANDARDS AND METHODS ARE TO BE IN ACCORDANCE WITH ALL RELEVANT CODES OF PRACTICE AND BEST TRADE PRACTICE. ALL WORKS ARE TO BE CARRIED OUT IN ACCORDANCE WITH THE SAFETY, HEALTH AND WELFARE AT WORK REGULATIONS AND ALL OTHER RELEVANT HEALTH AND SAFETY LEGISLATION. ALL DIMENSIONS ARE IN MILLIMETRES UNLESS OTHERWISE NOTED. 