


TYPICAL TRAFFIC CALMING TRIANGLE (M112)

SCALE: 1:50

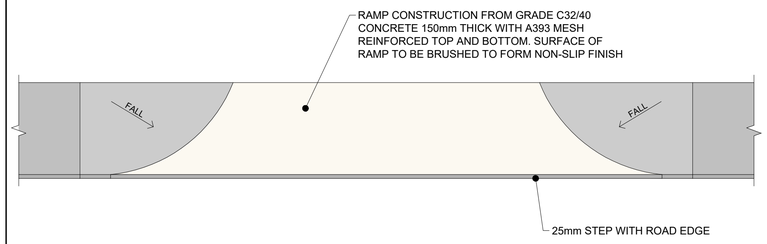

TYPICAL RAMP DETAIL

SCALE: 1:50

ROAD MARKING LAYOUT

SCALE: 1:500

STOP SIGN IN ACCORDANCE WITH FIG 5.2 OF THE TRAFFIC SIGNS MANUAL

DO NOT SCALE FROM THIS DRAWING. USE FIGURED DIMENSIONS IN ALL CASES. VERIFY DIMENSIONS ON SITE AND REPORT ANY DISCREPANCIES TO THE DESIGNERS IMMEDIATELY. THIS DRAWING TO BE READ IN CONJUNCTION WITH THE DESIGNERS © THIS DRAWING IS COPYRIGHT AND MAY ONLY BE REPRODUCED WITH THE DESIGNERS PERMISSION.

NOTES

1. ALL DRAWINGS ARE TO BE READ IN CONJUNCTION WITH ALL RELEVANT SPECIFICATIONS, BILLS OF QUANTITIES, ARCHITECTURAL, SERVICES AND ENGINEERING DRAWINGS.
2. ALL LEVELS ARE IN METRES RELATED TO:
   DATUM: ORDNANCE DATUM MALIN HEAD
   REFERENCE SYSTEM: IRISH TRANSVERSE MERCATOR (ITM)
   GEOID: OSGM15
3. ALL DIMENSIONS ARE IN MILLIMETRES, UNLESS NOTED OTHERWISE.
4. ANY DISCREPANCIES BETWEEN THESE DOCUMENTS SHALL BE BROUGHT TO THE ATTENTION OF THE ENGINEER.
5. DRAWINGS ARE NOT TO BE SCALED.
6. AERIAL IMAGERY, WHEN USED, IS SOURCED FROM MICROSOFT BING MAPS THROUGH THE OPEN LICENSING AGREEMENT WITH AUTODESK.

LEGEND

- SITE BOUNDARY
- PROPOSED FLUSH KERB
- PROPOSED 15mm DROP KERB
- PROPOSED 125mm UPSTAND BULLNOSE KERB
- SITE OWNERSHIP BOUNDARY
- PROPOSED RETAINING WALL
- PROPOSED ACCESS ROAD
- PROPOSED CONCRETE FOOTPATH
- PAVING
- GRASS
- BUILDING
- HOMEZONE AREA
- PARKING AREA
- GRASSCRETE

REV	DATE	DESCRIPTION	BY	APP
P03	29.09.26	ISSUED FOR INFORMATION	P.V.	I.B.
P02	14.09.26	ISSUED FOR INFORMATION	P.V.	I.B.
P01	12.03.26	ISSUED FOR INFORMATION	P.V.	I.B.

PROJECT: DEERPARK HOUSING

TITLE: ROAD MARKING LAYOUT

CLIENT: ROSS-PARK RESIDENTIAL HS LIMITED

MWP
ENGINEERING AND ENVIRONMENTAL CONSULTANTS
CORK | TRALEE | LONDON | LIMERICK
mwp.ie

DRAWN:	CHECKED:	APPROVED:
P.V.	S.H.	I.B.
PROJECT NUMBER: 25123	DATE: MAR 2026	SCALE @ A1: AS SHOWN
ACCEPTANCE CODE: S	PURPOSE OF ISSUE: ISSUED FOR INFORMATION	PURPOSE CODE: P1
DRAWING NUMBER: 25123-00-DTM-DR-MWP-CE-0111		REV: P03

THIS DRAWING AND THE IMPORTANT INFORMATION IN THIS DRAWING IS THE PROPERTY OF MWP LIMITED AND IS NOT TO BE COPIED OR USED FOR ANY PURPOSE OTHER THAN FOR WHICH IT WAS SUPPLIED BY MWP LIMITED. NEITHER THE WHOLE NOR ANY PART MAY BE COPIED OR REPRODUCED WITHOUT THE PRIOR WRITTEN CONSENT OF MWP LIMITED. ANY UNAUTHORISED REPRODUCTION OR USE MAY LEAD TO LEGAL ACTION BY MWP LIMITED AND/OR ITS CLIENT. ANY DISCREPANCIES MUST BE REPORTED TO MWP LIMITED IMMEDIATELY. IF NOT AGREED OR REPORTED WITHIN 14 DAYS MWP LIMITED WILL ASSUME THAT THE DRAWING HAS BEEN APPROVED AND ACCEPTED BY THE RECIPIENT.