
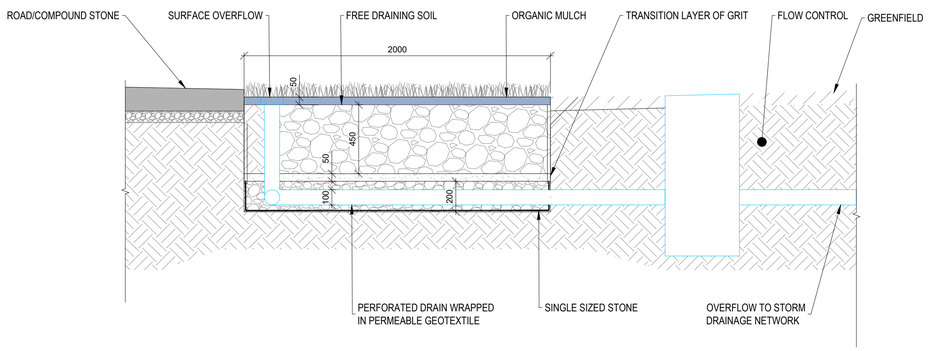



BIORETENTION RAIN GARDEN DETAIL FOR ROADS

SCALE: 1:20

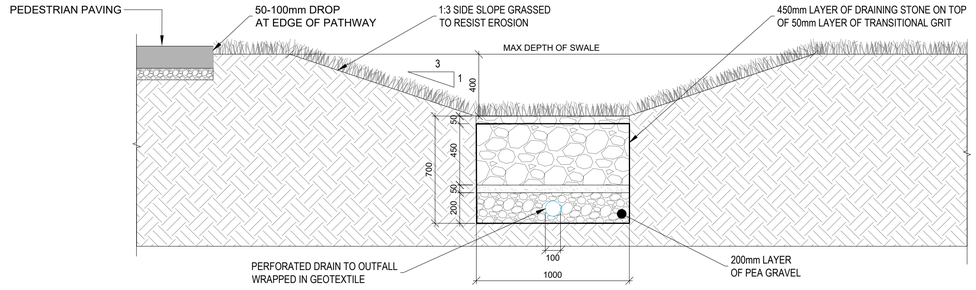

SWALE DETAIL

SCALE: 1:20

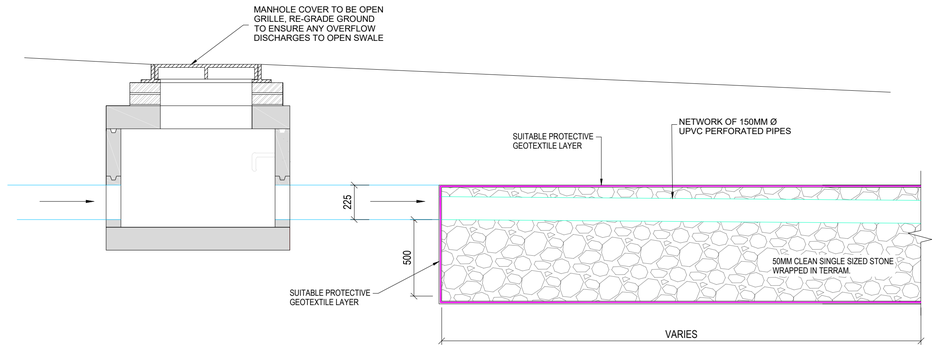

TYPICAL SOAKAWAY PIT DETAIL

SCALE: 1:20

DO NOT SCALE FROM THIS DRAWING. USE FIGURED DIMENSIONS IN ALL CASES. VERIFY DIMENSIONS ON SITE AND REPORT ANY DISCREPANCIES TO THE DESIGNERS IMMEDIATELY. THIS DRAWING TO BE READ IN CONJUNCTION WITH THE DESIGNERS © THIS DRAWING IS COPYRIGHT AND MAY ONLY BE REPRODUCED WITH THE DESIGNERS PERMISSION.

NOTES

1. ALL DRAWINGS ARE TO BE READ IN CONJUNCTION WITH ALL RELEVANT SPECIFICATIONS, BILLS OF QUANTITIES, ARCHITECTURAL, SERVICES AND ENGINEERING DRAWINGS.
2. ALL LEVELS ARE IN METRES RELATED TO:
   DATUM: ORDNANCE DATUM MALIN HEAD
   REFERENCE SYSTEM: IRISH TRANSVERSE MERCATOR (ITM)
   GEOID: OSGM15
3. ALL DIMENSIONS ARE IN MILLIMETRES, UNLESS NOTED OTHERWISE.
4. ANY DISCREPANCIES BETWEEN THESE DOCUMENTS SHALL BE BROUGHT TO THE ATTENTION OF THE ENGINEER.
5. DRAWINGS ARE NOT TO BE SCALED.
6. AERIAL IMAGERY, WHEN USED, IS SOURCED FROM MICROSOFT BING MAPS THROUGH THE OPEN LICENSING AGREEMENT WITH AUTODESK.

REV	DATE	DESCRIPTION	BY	APP
P03	29.09.26	ISSUED FOR INFORMATION	P.V.	I.B.
P02	14.09.26	ISSUED FOR INFORMATION	P.V.	I.B.
P01	12.03.26	ISSUED FOR INFORMATION	P.V.	I.B.

PROJECT:

DEERPARK HOUSING

TITLE:

SITE DRAINAGE DETAILS

CLIENT:

ROSS-PARK RESIDENTIAL HS LIMITED

MWP
ENGINEERING AND ENVIRONMENTAL CONSULTANTS
CORK | TRALEE | LONDON | LIMERICK
mwp.ie

DRAWN:	CHECKED:	APPROVED:
P.V.	S.H.	I.B.

PROJECT NUMBER:	DATE:	SCALE @ A1:
25123	MAR 2026	1:20

ACCEPTANCE CODE:	PURPOSE OF ISSUE:	PURPOSE CODE:
S	ISSUED FOR INFORMATION	P1

DRAWING NUMBER: 25123-00-DTM-DR-MWP-CE-2401

REV: P03

COPYRIGHT: THE COPYRIGHT IN THE DRAWING, DESIGN AND INFORMATION CONTAINED HEREIN IS THE PROPERTY OF MWP AND IS NOT TO BE USED OR DISCLOSED EXCEPT WITH THE PRIOR WRITTEN CONSENT OF MWP. THIS DRAWING IS SUPPLIED ON THE CONDITION THAT IT IS TREATED AS CONFIDENTIAL AND THAT ITS CONTENTS ARE NOT DISCLOSED TO ANY THIRD PARTY WITHOUT THE PRIOR WRITTEN CONSENT OF MWP. ALL RIGHTS ARE RESERVED. THIS DRAWING MAY NOT BE COPIED OR REPRODUCED IN ANY FORM OR MEDIUM (INCLUDING ELECTRONIC COPYING) WITHOUT THE PRIOR WRITTEN CONSENT OF MWP. ANY INFRINGEMENT OF MWP'S COPYRIGHT MAY CAUSE THE INFRINGER TO BE LIABLE FOR DAMAGES AND MAY RESULT IN CRIMINAL PROSECUTION.
DISCLAIMER: THE INFORMATION CONTAINED IN THIS DRAWING IS PREPARED SOLELY FOR THE USE OF THE PERSON OR COMPANY TO WHOM IT IS ADDRESSED. THIS DRAWING MAY CONTAIN PRELIMINARY INFORMATION AND IS SUBJECT TO FURTHER REVIEW AND AMENDMENT. MWP ACCEPTS NO RESPONSIBILITY FOR ANY DECISIONS MADE OR ACTIONS TAKEN BASED ON THE CONTENTS OF THIS DRAWING BY ANY PARTY OTHER THAN THE PERSON OR COMPANY TO WHOM IT IS ADDRESSED. MWP ACCEPTS NO LIABILITY FOR ANY LOSS, DAMAGE OR EXPENSE ARISING FROM OR IN CONNECTION WITH THE USE OF THIS DRAWING BY ANY PARTY OTHER THAN THE PERSON OR COMPANY TO WHOM IT IS ADDRESSED, UNLESS MWP HAS EXPRESSLY AGREED IN WRITING TO SUCH USE. IF YOU ARE NOT THE INTENDED RECIPIENT, PLEASE NOTIFY MWP IMMEDIATELY AND DELETE THIS DRAWING FROM YOUR SYSTEM.